
CAUTION: IF THIS SHEET IS NOT 30"x42" IT IS A REDUCED PRINT

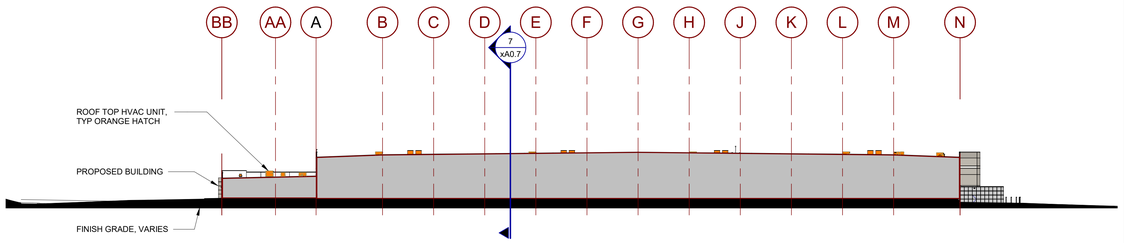


1"=60'
0 30' 60' 100' 300'

SITE SECTION 2

SCALE: 1" = 60'-0"

8

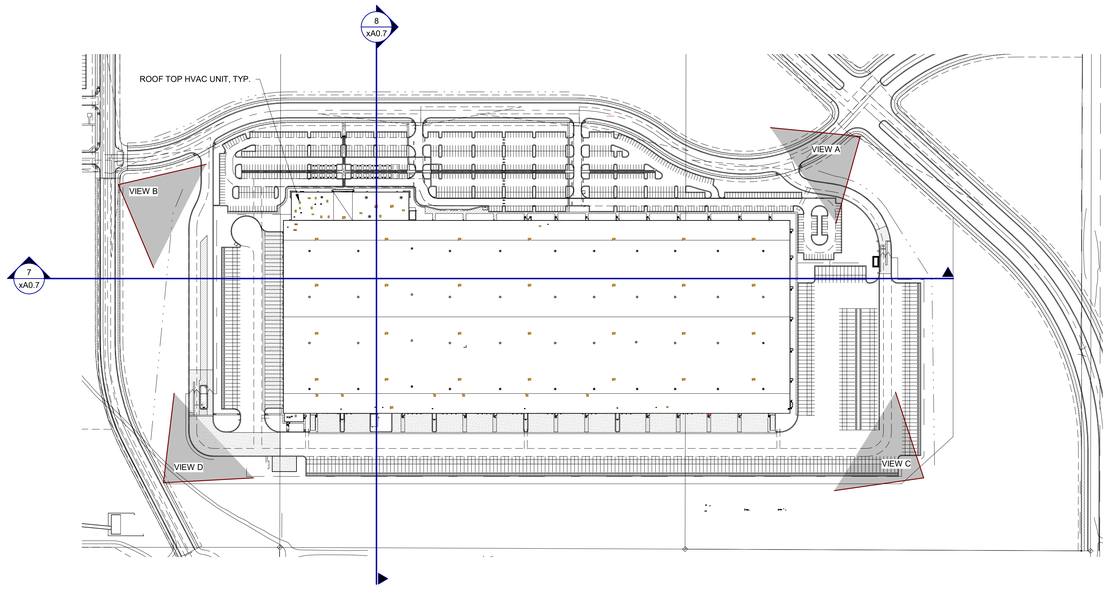


1"=200'
0 50' 100' 250' 500'

OVERALL SITE PLAN

SCALE: 1" = 200'-0"

5

N

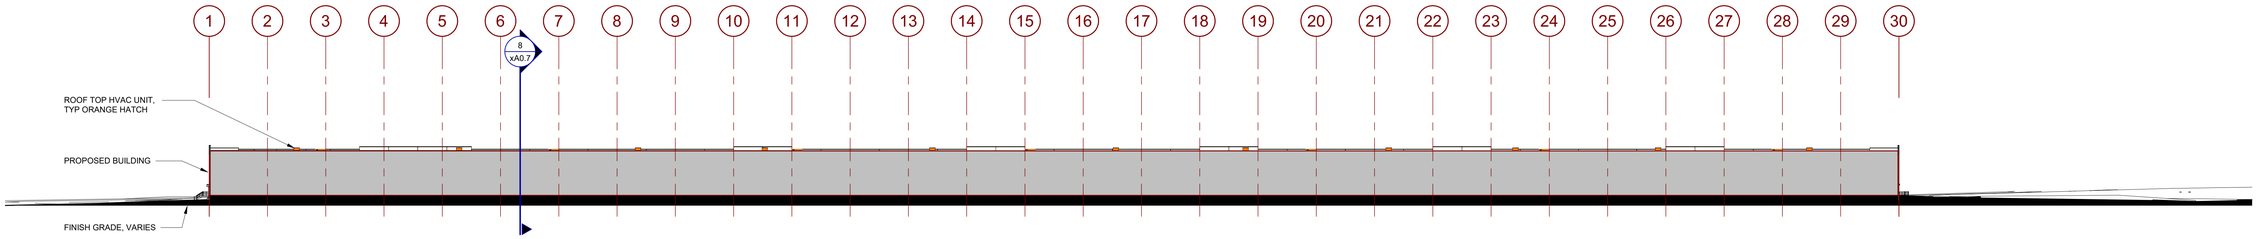


1"=60'
0 30' 60' 100' 300'

SITE SECTION 1

SCALE: 1" = 60'-0"


7

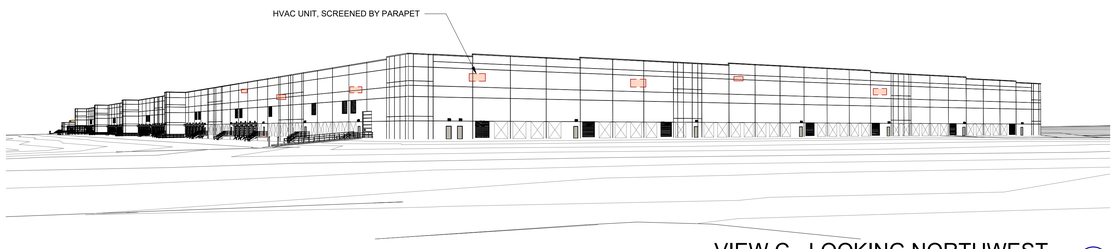

VIEW C - LOOKING NORTHWEST

SCALE:


4

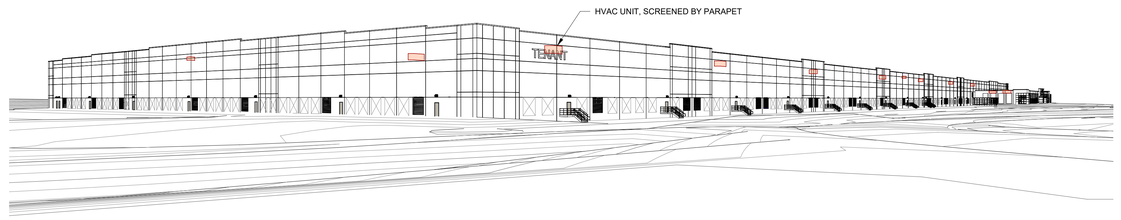

VIEW A - LOOKING SOUTHWEST

SCALE:


2

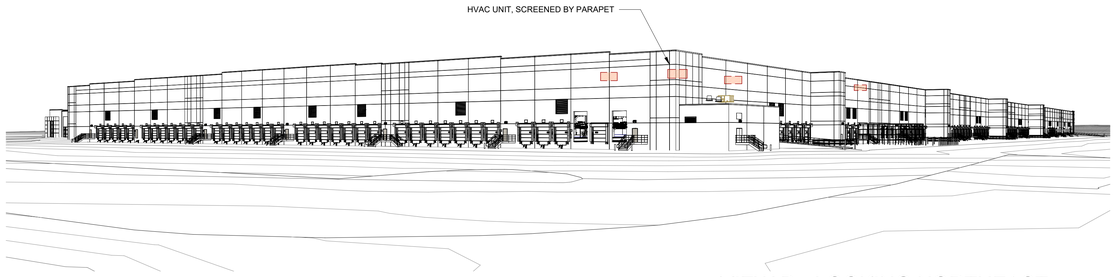

VIEW D - LOOKING NORTHEAST

SCALE:

3

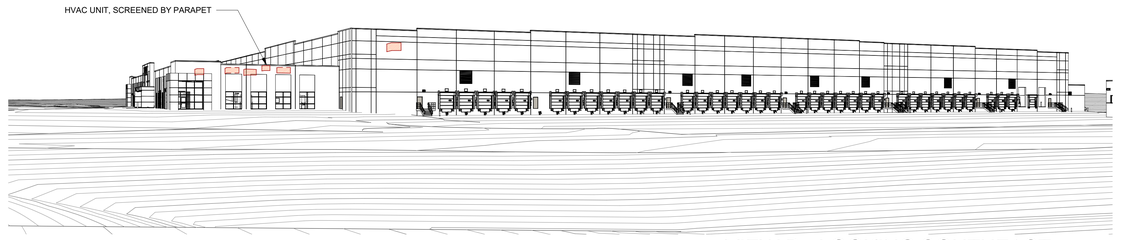

VIEW B - LOOKING SOUTHEAST

SCALE:

6

WARE MALCOMB
Leading Design for Commercial Real Estate

architecture
planning
interiors
graphics
civil engineering

900 South Broadway Suite 320
Denver, CO 80209
P 720.488.2626

DEN8 TNS

Aurora, CO

LINE OF SIGHT

DATE	REMARKS
10/26/2020	1st REVISION TO JURISDICTION

PA/PM:	M.BORNER
DRAWN BY.:	R.K / B.A
JOB NO.:	DEN20-5001-00

SHEET

xA0.7

THESE DRAWINGS AND SPECIFICATIONS ARE THE PROPERTY AND COPYRIGHT OF WARE MALCOMB AND SHALL NOT BE USED ON ANY OTHER WORK EXCEPT BY AGREEMENT WITH WARE MALCOMB. WRITTEN DIMENSIONS SHALL TAKE PRECEDENCE OVER SCALED DIMENSIONS AND SHALL BE VERIFIED ON THE JOB SITE. ANY DISCREPANCY SHALL BE BROUGHT TO THE NOTICE OF WARE MALCOMB PRIOR TO THE COMMENCEMENT OF ANY WORK.

BIM 360://DEN20-5001-00_DEN8 - Stafford Logistics Center/0001_ARCH.rvt
10/26/2020 4:42:20 PM