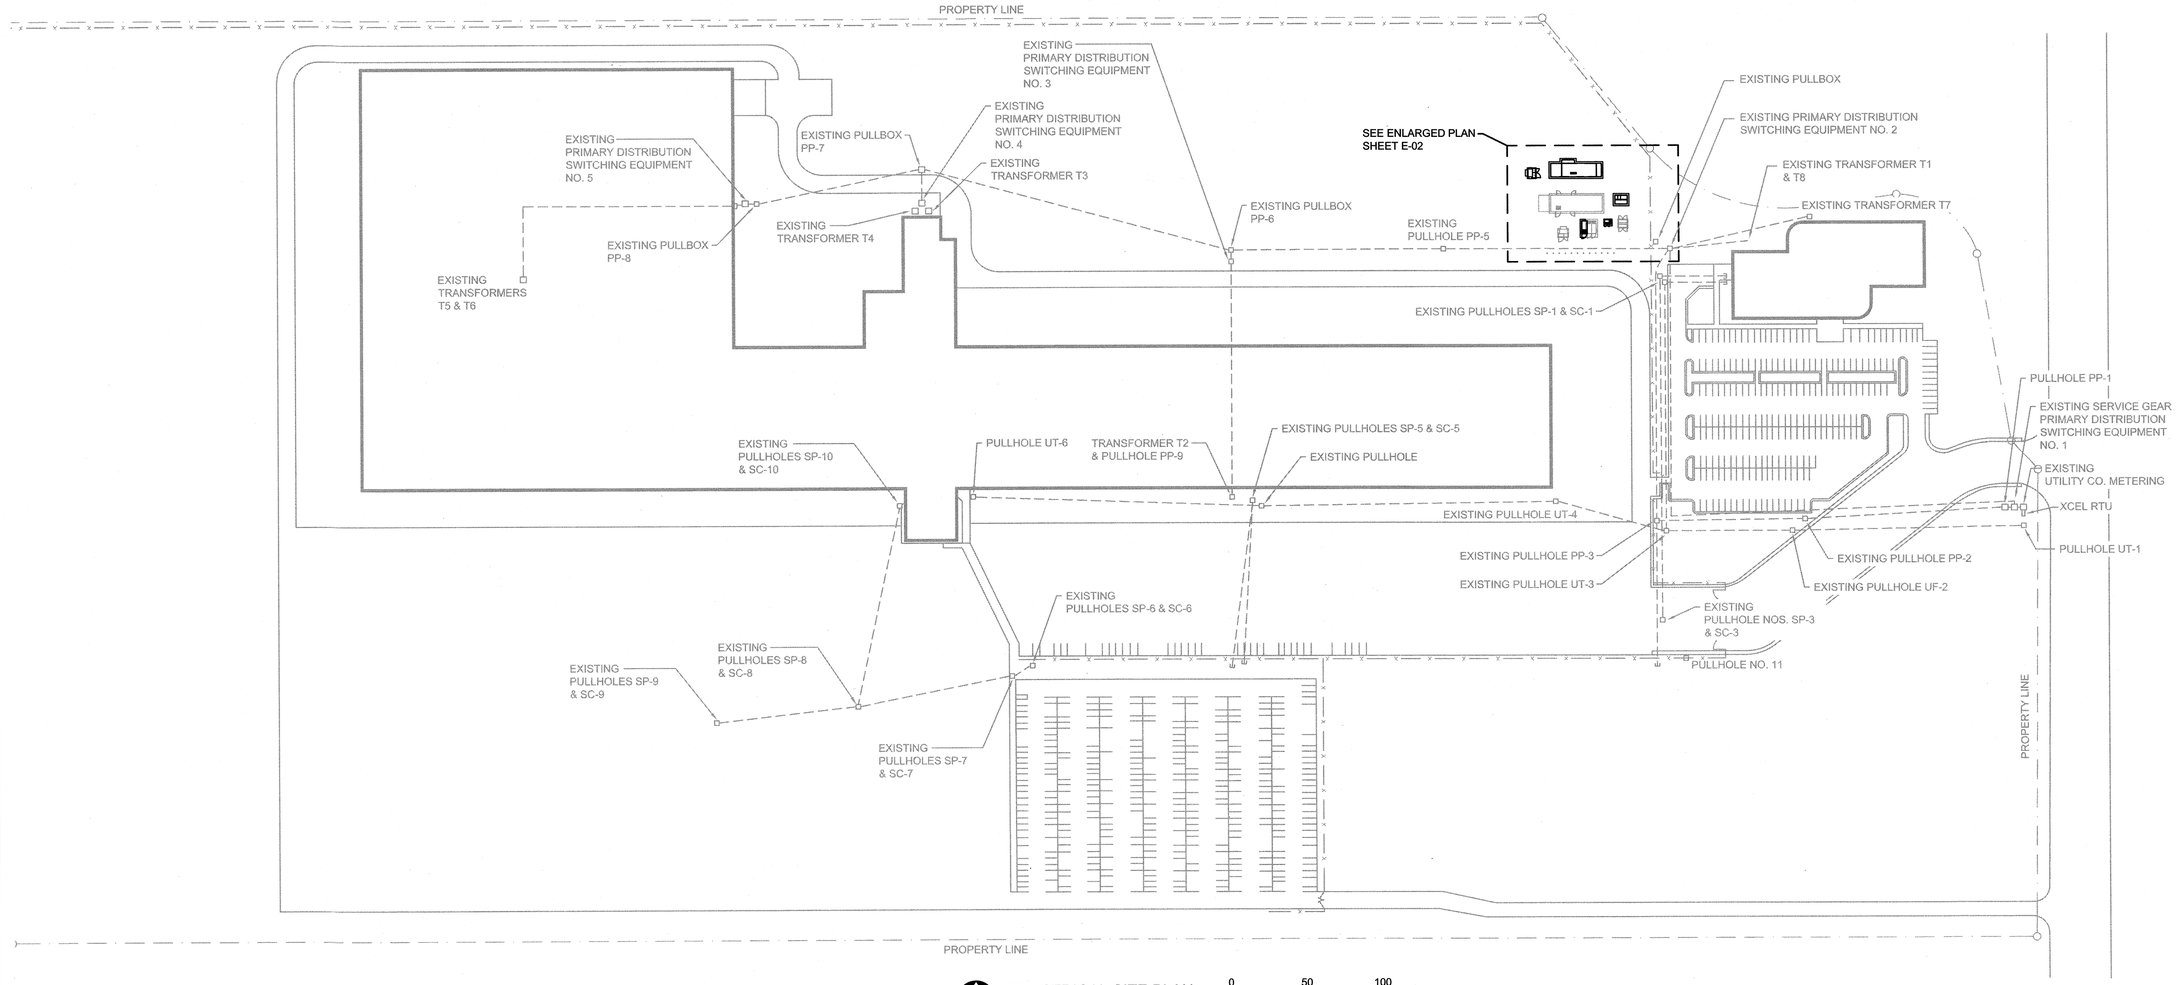


ELECTRICAL SITE PLAN

0 50 100
SCALE IN FEET

PROJECT LOCATION
1933 TOWER ROAD
AURORA, CO 80011

SHEET INDEX

E-01: ELECTRICAL SITE PLAN
E-02: ELECTRICAL PLAN
E-03: ELECTRICAL ONE-LINE DIAGRAM

ELECTRICAL ENGINEER OF RECORD:
PAUL KAEDING PE
BARR ENGINEERING
4300 MARKET POINTE DRIVE
MINNEAPOLIS, MN. 55435
952-832-2969

NO.	BY	CHK.	APP.	DATE	REVISION DESCRIPTION

I HEREBY CERTIFY THAT THIS PLAN, SPECIFICATION, OR REPORT WAS PREPARED BY ME OR UNDER MY DIRECT SUPERVISION AND THAT I AM A DULY LICENSED PROFESSIONAL ENGINEER UNDER THE LAWS OF THE STATE OF COLORADO.

COLORADO REGISTERED PAUL F. KAEDING PROFESSIONAL ENGINEER

PRINTED NAME

SIGNATURE

DATE 10/07/2019 LICENSE # 33487

	A	B	C	0	1	2	3
CLIENT							
BID							
CONSTRUCTION							

RELEASED TO/FOR

DATE RELEASED

BARR
Corporate Headquarters:
Minneapolis, Minnesota
Ph: 1-800-632-2277

Project Office:
BARR ENGINEERING CO.
4300 MARKETPOINTE DRIVE
Suite 200
MINNEAPOLIS, MN 55435
Ph: 1-800-632-2277
Fax: (952) 832-2601
www.barr.com

Scale	AS SHOWN
Date	10/07/2019
Drawn	CML2
Checked	PFK
Designed	PFK
Approved	PFK

RELIABILITY SOLUTIONS LLC
LAKEVILLE, MINNESOTA

KROGER TOWER ROAD
AURORA, COLORADO

ELECTRICAL SITE PLAN

BARR PROJECT No.	
23190A69.38	
CLIENT PROJECT No.	
DWG. No.	REV. No.
E-01	A

CADD USER: Chad LaKose FILE: M:\ADEPT\WORK\CHAD LAKOSE\23190A69.38_E-01.DWG PLOT SCALE: 1:1 PLOT DATE: 10/15/2019 8:11 AM
BAR M:\AutoCAD 2011\AutoCAD 2011 Support\enu\Template\Barr_2011_Template.dwt Plot at 1 10/05/2010 14:03:30