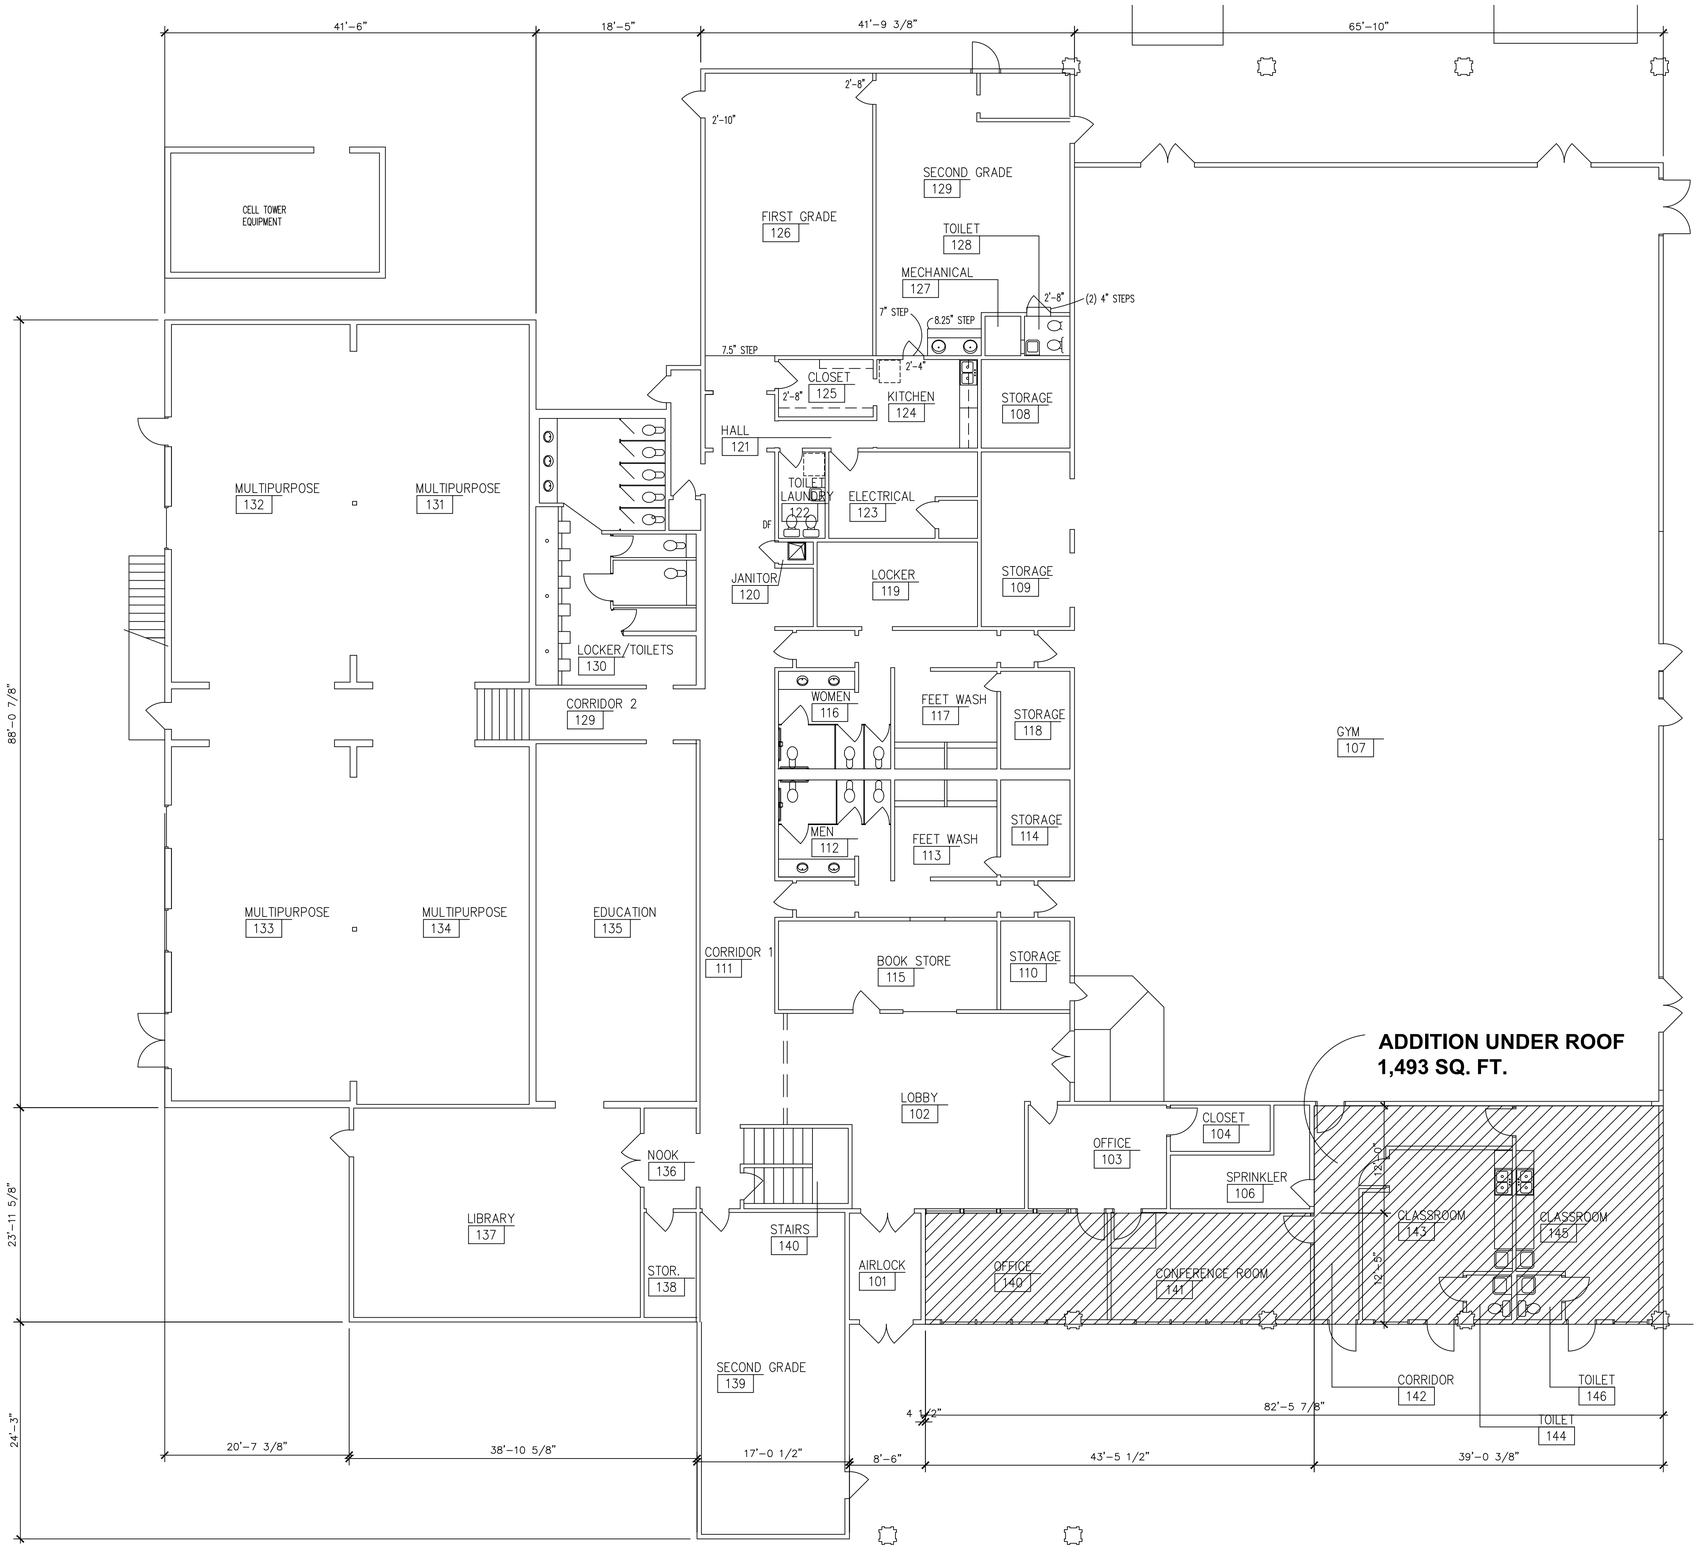


–	–		
–	–	1	
DATE	REVISION/SUBMISSION	DATE	REVISION/SUBMISSION

CHRIS K. GREENWALD A.I.A.
2060 SOUTH JOLIET STREET
AURORA, COLORADO
303.369.2060 ARCHITECT

CMCC
15528 EAST HAMPDEN CIRCLE
AURORA, COLORADO 80012

Drawing Title: FIRST FLOOR

Seal

Designed –	Project No. 1915
Drawn CKG	Scale 1/8"=1'-0"
Checked	Drawing No. A-2
Reviewed	
Date 6-3-2021	2 of 4



EXISTING SECOND FLOOR PLAN
1/4"=1'-0"
3,741 SQ. FT.

NO CHANGES TO PLAN

DATE	REVISION/SUBMISSION	DATE	REVISION/SUBMISSION
–	–		
–	–		
	1		

CHRIS K. GREENWALD A.I.A.
2060 SOUTH JOLIET STREET
AURORA, COLORADO
303.369.2060 ARCHITECT

CMCC
15528 EAST HAMPDEN CIRCLE
AURORA, COLORADO 80012

Drawing Title: OVERALL SECOND FLOOR

Seal

Designed –
Drawn CKG
Checked
Reviewed
Date 6-3-2021

Project No. 1915
Scale 1/8"=1'-0"
Drawing No. A-3
3 of 4