

© 2021, ALL RIGHTS RESERVED.

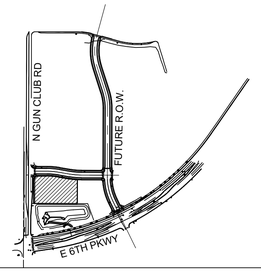


6TH & GUN CLUB
AURORA, CO

EXTERIOR ELEVATIONS
FEBRUARY 17, 2021


THE DIMENSION GROUP
ARCHITECTURE · CIVIL ENGINEERING · MEP ENGINEERING
10755 SANDHILL ROAD, DALLAS, TEXAS 75238
TEL: 214-343-9400 www.dimensiongrp.com

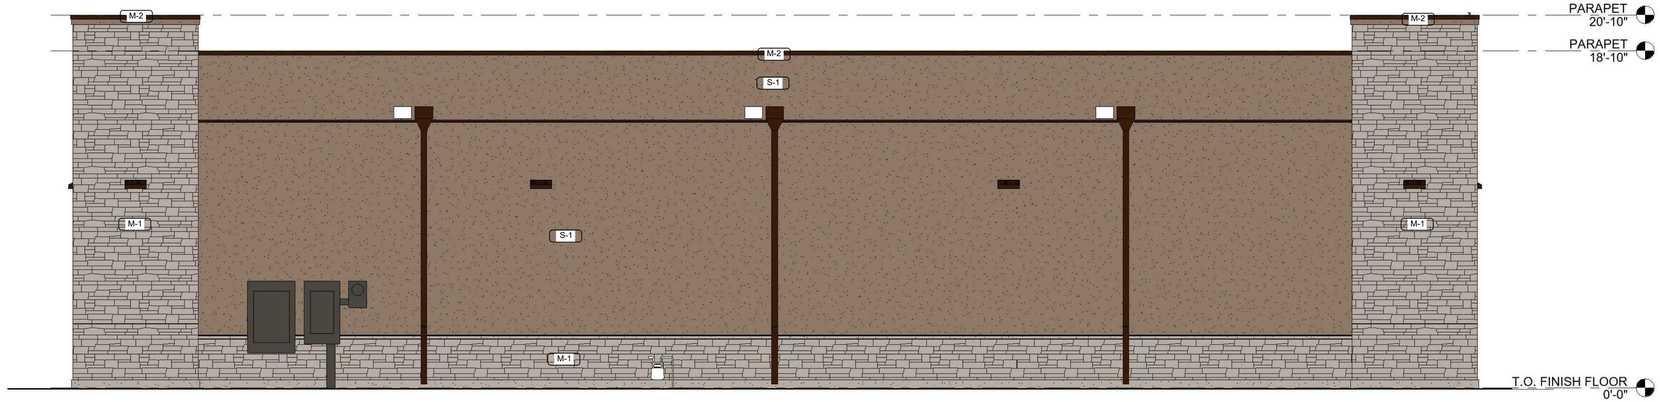

4 STORE ELEVATION - WEST
1/4" = 1'-0"

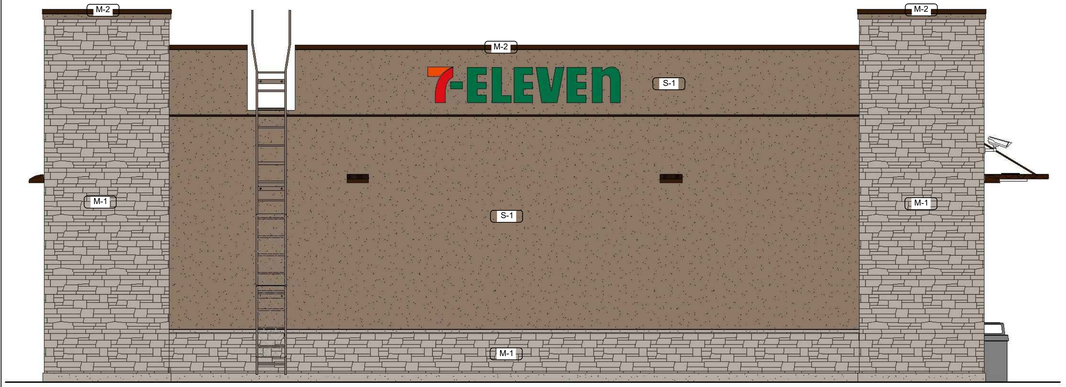

STORE ELEVATION - SOUTH
1/4" = 1'-0"

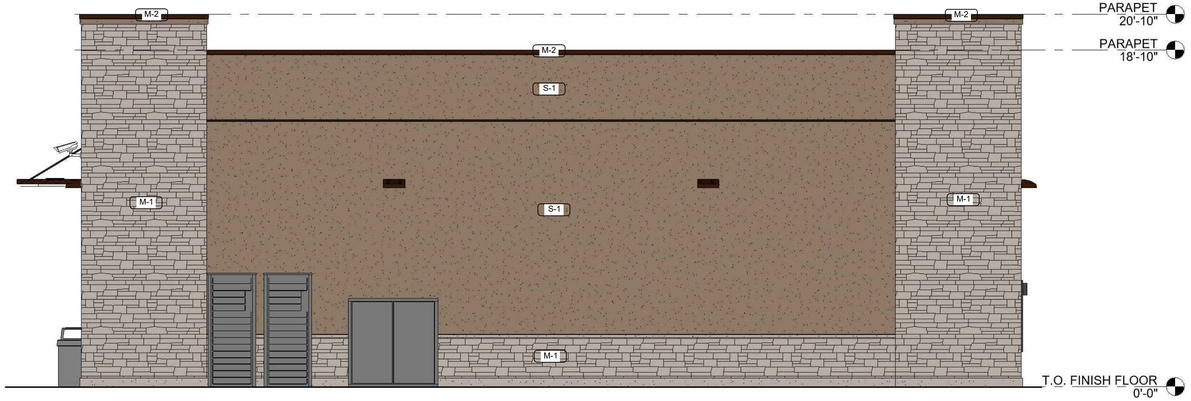

2 STORE ELEVATION - NORTH
1/4" = 1'-0"

MATERIALS	
B-2	BRICK VENEER - ENDICOTT "MEDIUM IRONSPOT"
S-1	STUCCO - 3-COAT SYSTEM - EL REY "106 BUCKSKIN"
M-1	STONE VENEER - EL DORADO - "LIMESTONE" OR SIMILAR
M-2	PREFINISHED METAL - SW 'SEAL SKIN'
ST-1	STOREFRONT SYSTEM - KAWNEER 451T VG "DARK BRONZE"



1 STORE ELEVATION - EAST
1/4" = 1'-0"

No.	REVISION	BY	DATE

PRELIMINARY NOT FOR CONSTRUCTION

7-ELEVEN AT CROSS CREEK

LOT 1, BLOCK 1, CROSS CREEK 1ST AVENUE SUBDIVISION, AURORA, COLORADO


PROJECT NO:	7EL052.01
DESIGNED BY:	TDG
DRAWN BY:	BB
DATE:	02/17/2021

6

SHEET 6 OF 10

L:\7-ELEVEN\2021\C21-016 - 42018 - AURORA, CO (6TH & GUN CLUB)\01 PRELIMINARY\FLOORPLAN & ELEVATIONS\BUILDING & CANOPY ELEVATIONS.DWG

© 2021, ALL RIGHTS RESERVED.

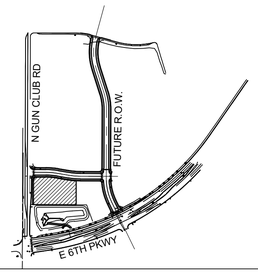


6TH & GUN CLUB
AURORA, CO

EXTERIOR ELEVATIONS
FEBRUARY 17, 2021

THE DIMENSION GROUP
ARCHITECTURE • CIVIL ENGINEERING • MEP ENGINEERING
10755 SANDHILL ROAD, DALLAS, TEXAS 75238
TEL: 214-343-9400 www.dimensionpg.com




4 CAR WASH ELEVATION - WEST
1/4" = 1'-0"

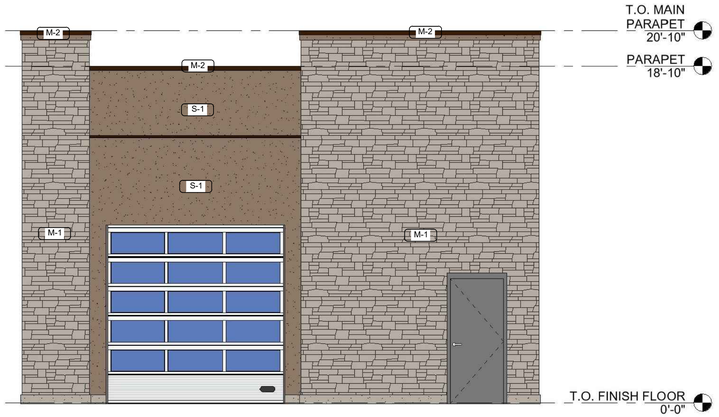

3 CAR WASH ELEVATION - SOUTH
1/4" = 1'-0"



2 CAR WASH ELEVATION - NORTH
1/4" = 1'-0"

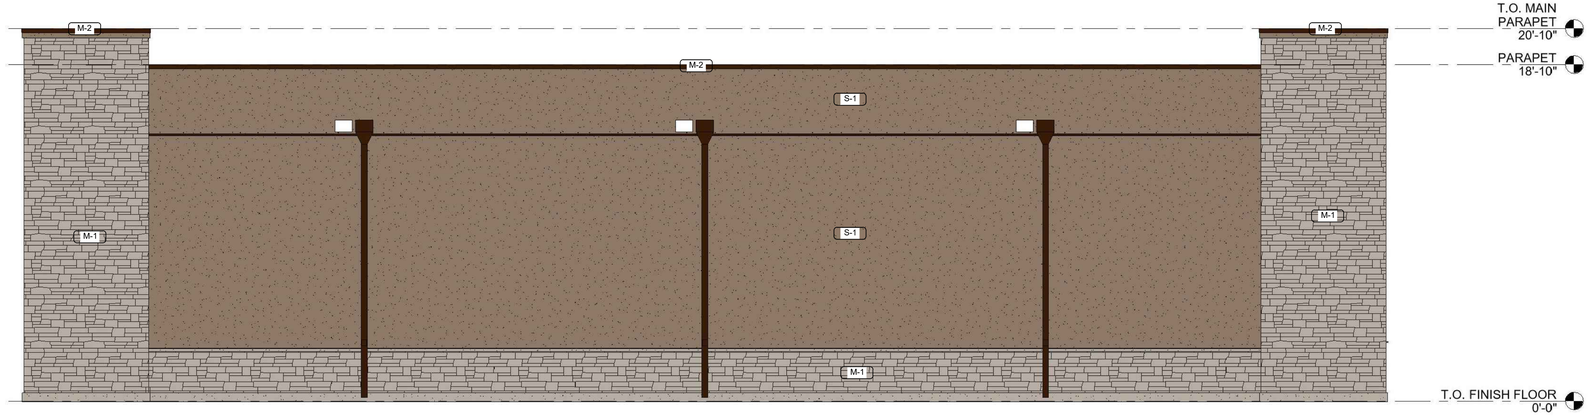

1 CAR WASH ELEVATION - EAST
1/4" = 1'-0"

MATERIALS	
B-2	BRICK VENEER - ENDICOTT "MEDIUM IRONSPOT"
S-1	STUCCO - 3-COAT SYSTEM - EL REY "106 BUCKSKIN"
M-1	STONE VENEER - EL DORADO - "LIMESTONE" OR SIMILAR
M-2	PREFINISHED METAL - SW 'SEAL SKIN'
ST-1	STOREFRONT SYSTEM - KAWNEER 451T VG "DARK BRONZE"

No.	REVISION	BY	DATE

PRELIMINARY NOT FOR CONSTRUCTION


7-ELEVEN AT CROSS CREEK
LOT 1, BLOCK 1, CROSS CREEK 1ST AVENUE SUBDIVISION, AURORA, COLORADO

PROJECT NO:	7EL052.01
DESIGNED BY:	TDG
DRAWN BY:	BB
DATE:	02/17/2021

SHEET OF XX

L:\7-ELEVEN\2021\C21-016 - 42018 - AURORA, CO (6TH & GUN CLUB)\01 PRELIMINARY\FLOORPLAN & ELEVATIONS\BUILDING & CANOPY ELEVATIONS.DWG


© 2021, ALL RIGHTS RESERVED.

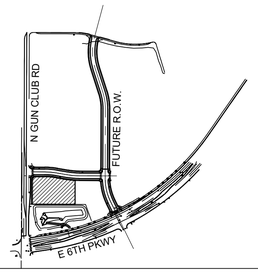


6TH & GUN CLUB
AURORA, CO

EXTERIOR ELEVATIONS
FEBRUARY 17, 2021


THE DIMENSION GROUP
ARCHITECTURE · CIVIL ENGINEERING · MEP ENGINEERING
10755 SANDHILL ROAD, DALLAS, TEXAS 75238
TEL: 214-343-8400 www.dimensiongrp.com

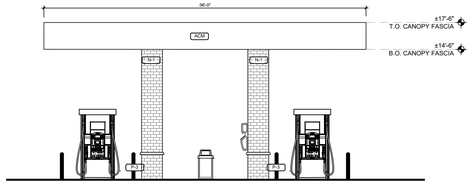

1/10 **NORTH/SOUTH CANOPY ELEVATION**
SCALE 1/8" = 1'-0"

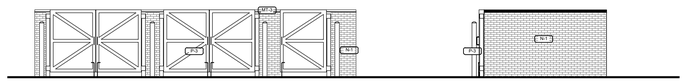


2/10 **DUMPSTER ENCLOSURE ELEVATION**
SCALE 1/8" = 1'-0"

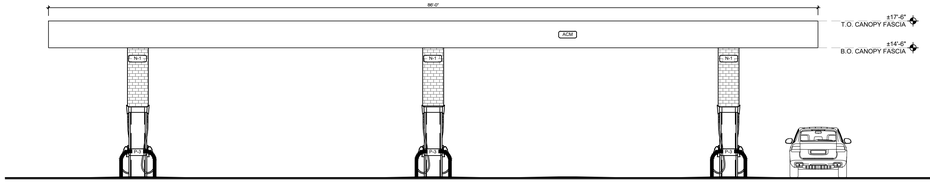


3/10 **EAST/WEST CANOPY ELEVATION**
SCALE 1/8" = 1'-0"


MATERIALS	
B-2	BRICK VENEER - ENDICOTT "MEDIUM IRONSPOT"
S-1	STUCCO - 3-COAT SYSTEM - EL REY "106 BUCKSKIN"
M-1	STONE VENEER - EL DORADO - "LIMESTONE" OR SIMILAR
M-2	PREFINISHED METAL - SW 'SEAL SKIN'
ST-1	STOREFRONT SYSTEM - KAWNEER 451T VG "DARK BRONZE"

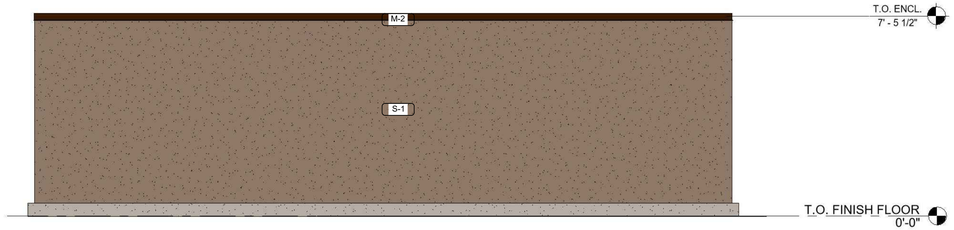

2 REAR DUMPSTER ENCL. ELEVATION2
3/8" = 1'-0"

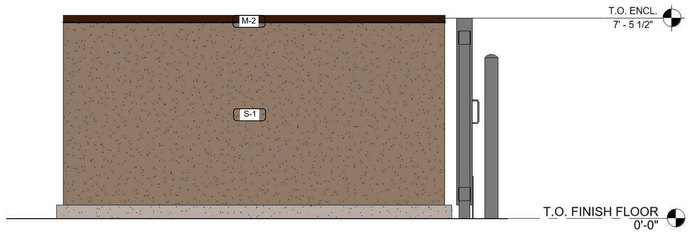

3 SIDE DUMPSTER ENCL. ELEVATION1
3/8" = 1'-0"

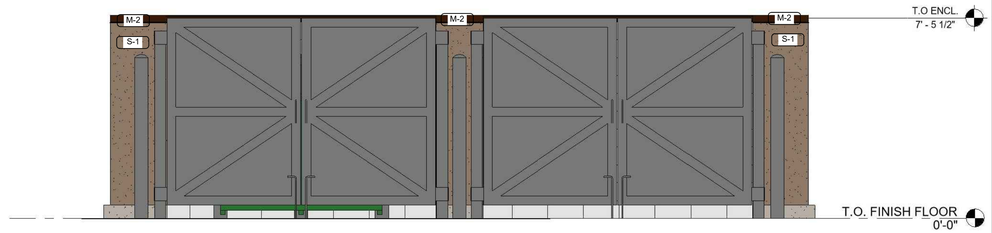

1 FRONT DUMPSTER ENCL. ELEVATION2
3/8" = 1'-0"

No.	REVISION	BY	DATE

PRELIMINARY NOT FOR CONSTRUCTION

7-ELEVEN AT CROSS CREEK

LOT 1, BLOCK 1, CROSS CREEK 1ST AVENUE SUBDIVISION, AURORA, COLORADO

PROJECT NO:	7EL052.01
DESIGNED BY:	TDG
DRAWN BY:	BB
DATE:	02/17/2021

8

SHEET 8 OF 10

L:\7-ELEVEN\2021\C21-016 - 42018 - AURORA, CO (6TH & GUN CLUB)\01 PRELIMINARY\FLOORPLAN & ELEVATION\BUILDING & CANOPY ELEVATIONS.DWG