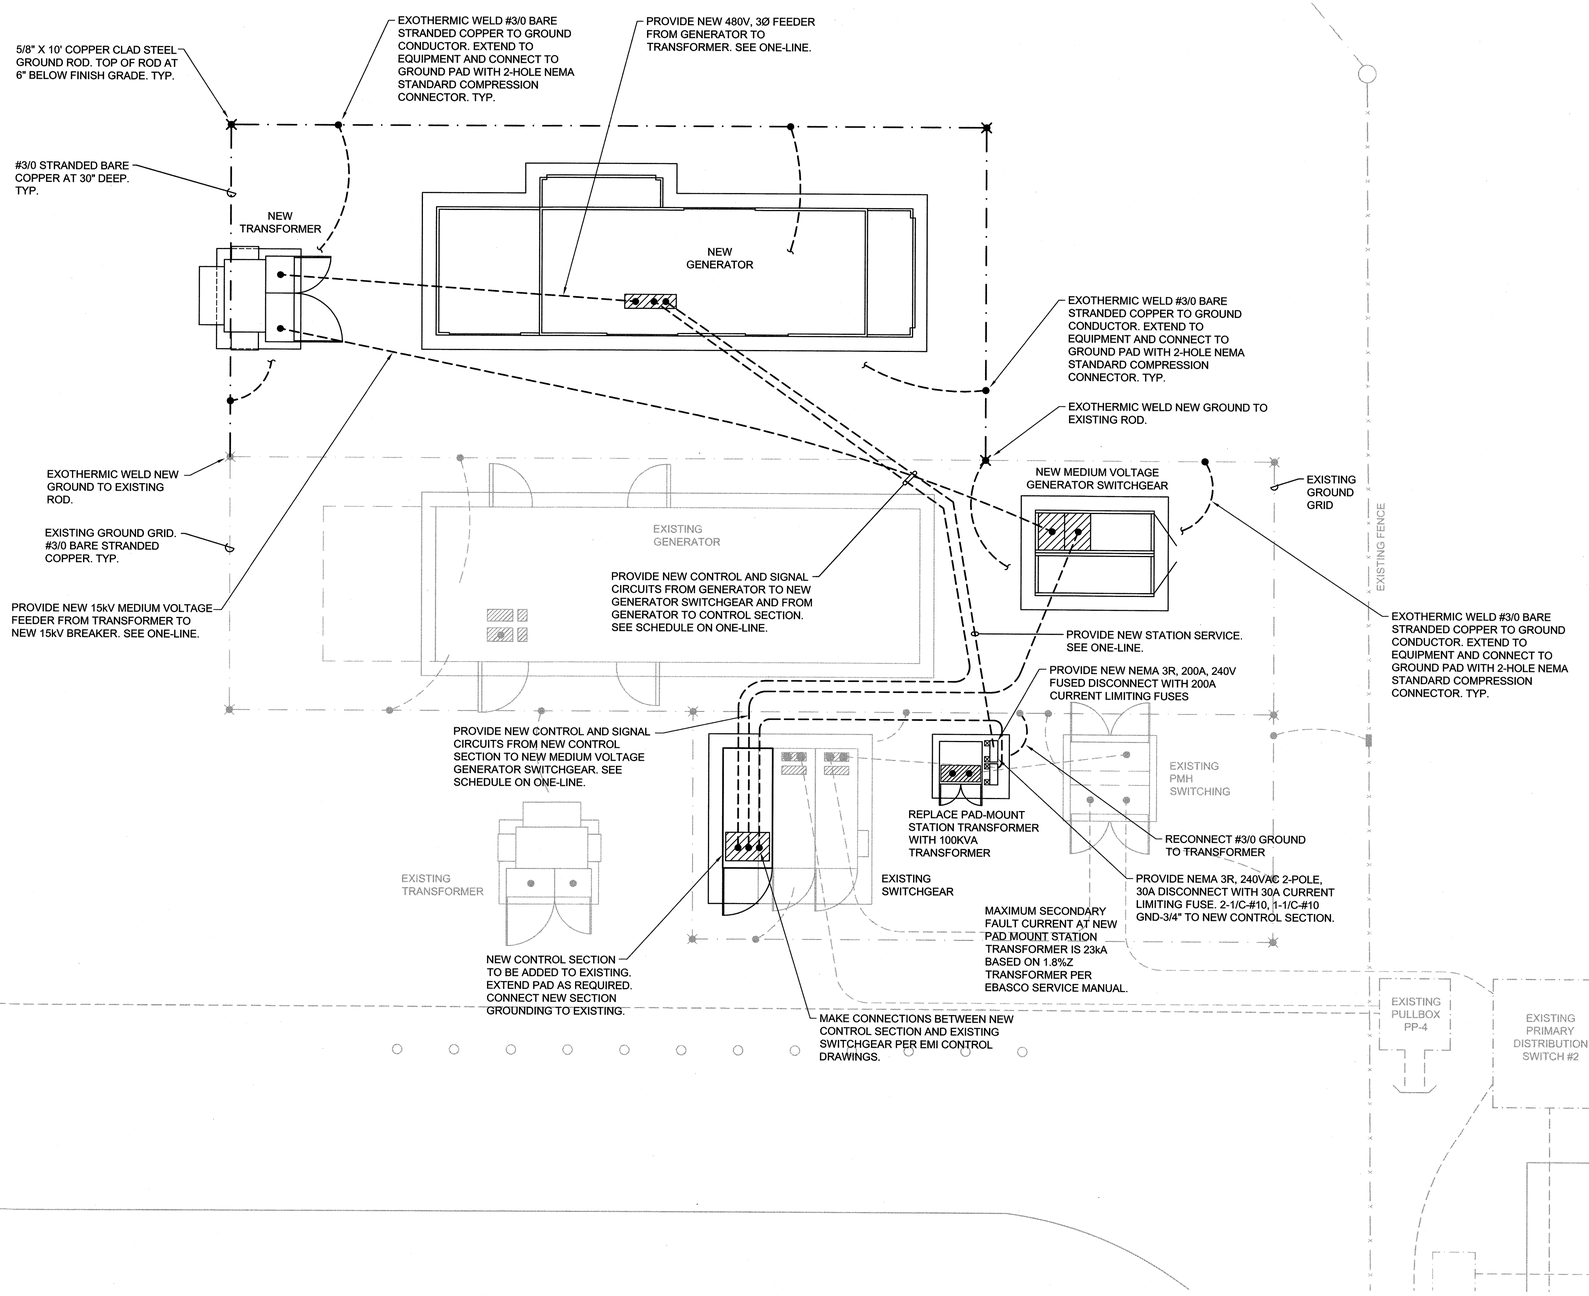


ELECTRICAL PLAN

SCALE 0 1 5

NO.	BY	CHK	APP.	DATE	REVISION DESCRIPTION

I HEREBY CERTIFY THAT THIS PLAN, SPECIFICATION, OR REPORT WAS PREPARED BY ME OR UNDER MY DIRECT SUPERVISION AND THAT I AM A DULY LICENSED PROFESSIONAL ENGINEER UNDER THE LAWS OF THE STATE OF COLORADO.

PRINTED NAME

SIGNATURE

DATE 10/07/2019 LICENSE # 33487

CLIENT	
BID	
CONSTRUCTION	
RELEASED TO/FOR	A B C 0 1 2 3
	DATE RELEASED

BARR
Corporate Headquarters:
Minneapolis, Minnesota
Ph: 1-800-632-2277

Project Office:
BARR ENGINEERING CO.
4300 MARKETPOINTE DRIVE
Suite 200
MINNEAPOLIS, MN 55435
Ph: 1-800-632-2277
Fax: (952) 832-2601
www.barr.com

Scale	AS SHOWN
Date	10/07/2019
Drawn	CML2
Checked	PFK
Designed	PFK
Approved	PFK

RELIABILITY SOLUTIONS LLC
LAKEVILLE, MINNESOTA

KROGER TOWER ROAD
AURORA, COLORADO

ELECTRICAL PLAN

BARR PROJECT No. 23190A69.38
CLIENT PROJECT No.
DWG. No. E-02
REV. No. A

CADD USER: Chad LaKose FILE: M:\ADEPT\WORK\CHAD LAKOSE\23190A69.38_E-02A.DWG PLOT SCALE: 1:1 PLOT DATE: 10/15/2019 8:11 AM
BAR M:\AutoCAD 2011\AutoCAD 2011 Support\enu\Template\Barr_2011_Template.dwt Plot at 1 10/05/2010 14:03:50