
PART OF SECTION 26, T. 3 S., R. 67 W., 6TH P.M.
CITY OF AURORA, COUNTY OF ADAMS, COLORADO

SCALE : 3/4"= 10'

LEGAL DESCRIPTION:

LOT 11, BLOCK 1
MORRO INDUSTRIAL PARK NO. 1
CITY OF AURORA, ADAMS COUNTY, COLORADO

Existing Metal Bldg
Add-on / Slope Roof
to Rear of Bldg
I have 20 Existing parking
Spaces with Room to add
More if Necessary

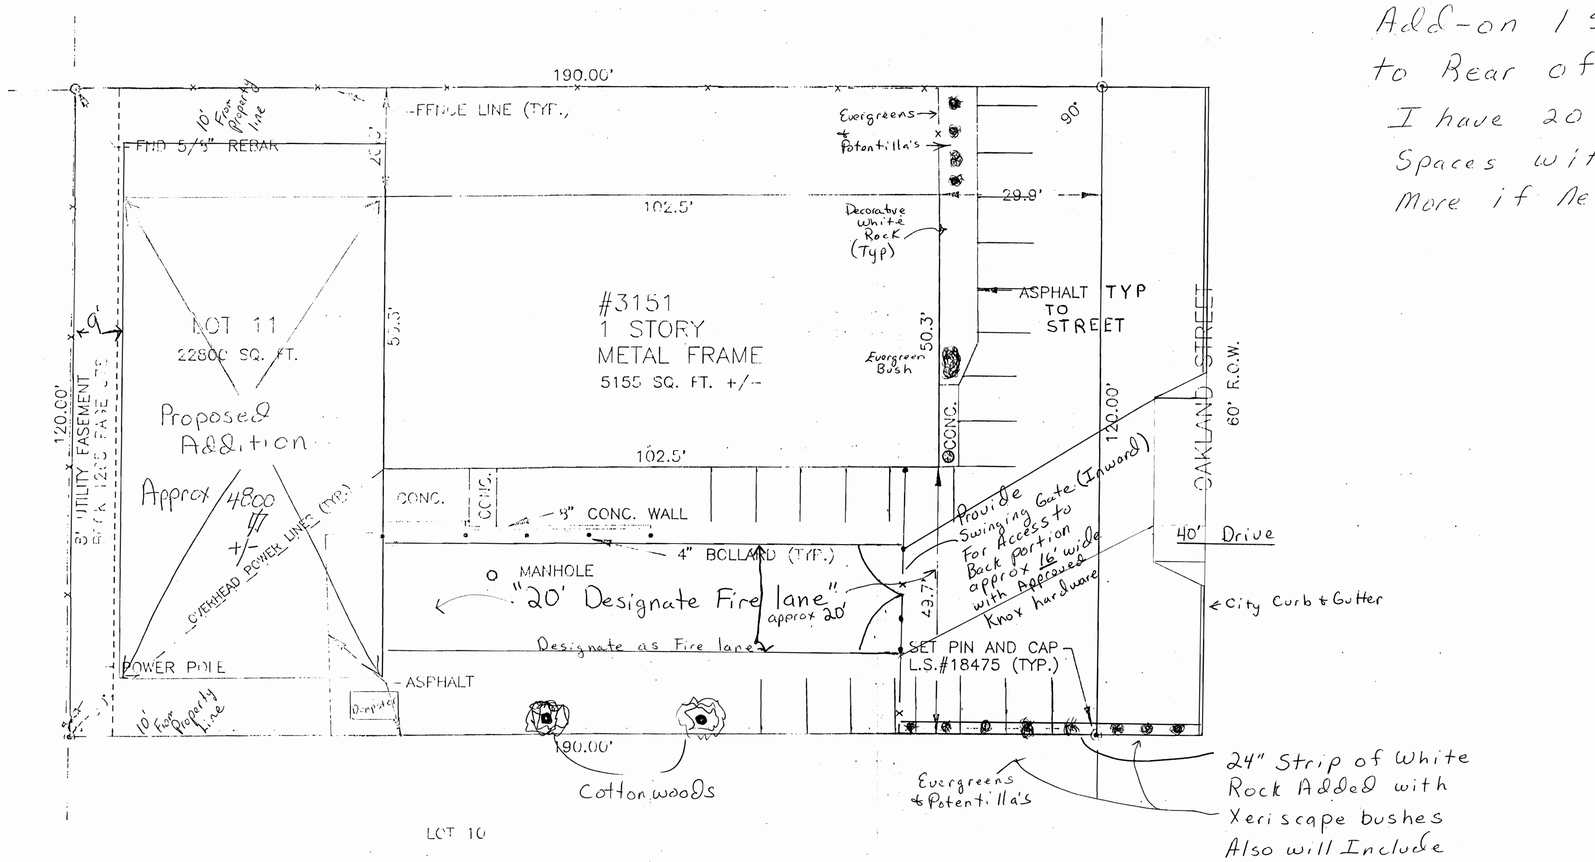

1-27-98


10/23/97 Revised 1/8/98


3151 OAKLAND ST.

ADDITION TO A.D. SMITH INC


A.D. SMITH INC. REDEV. PLAN 1997-6084-01

EAST ELEVATION

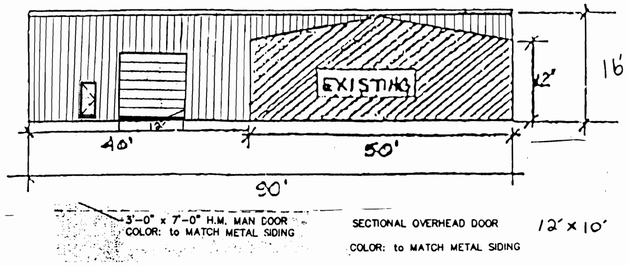


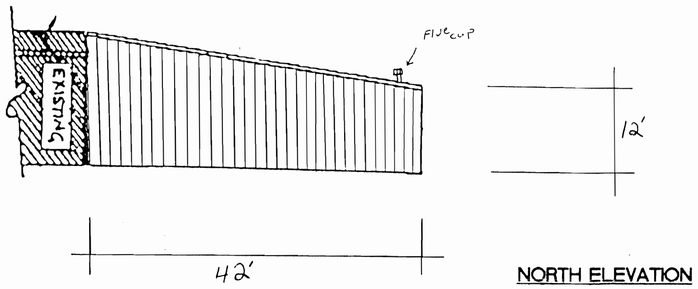


NORTH ELEVATION

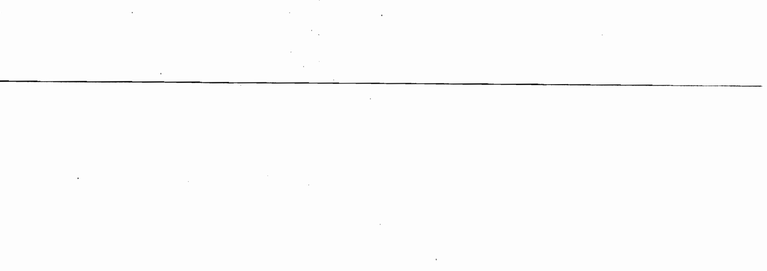


WEST ELEVATION

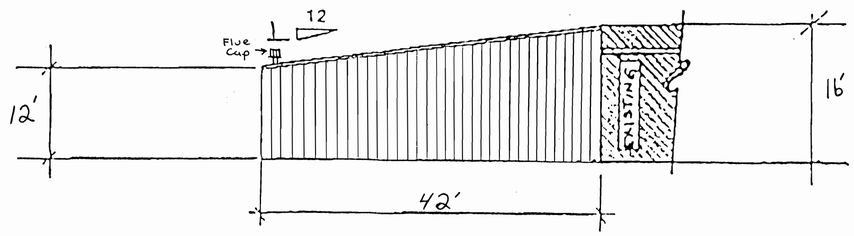

SOUTH ELEVATION

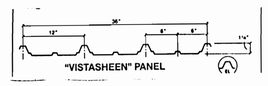

Panels To Match Existing
Color. Sand Gold
Color Selected matches
Existing
Note 1/8/98
Provide a Vertical White
Panel every 5th Panel (per city)

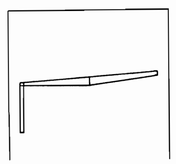

Steel
Supports
typ (5)

Note: Color may be changed
1/8/98 to Ash Gray (The Existing Bldg
will be painted to match)

ADDITION TO AD SMITH INC 3151 OAKLAND ST Aurora Colorado 80010

Revised 1/16/98
10/23/97

A.D. SMITH INC. REDEV. PLAN 1997-6084-01