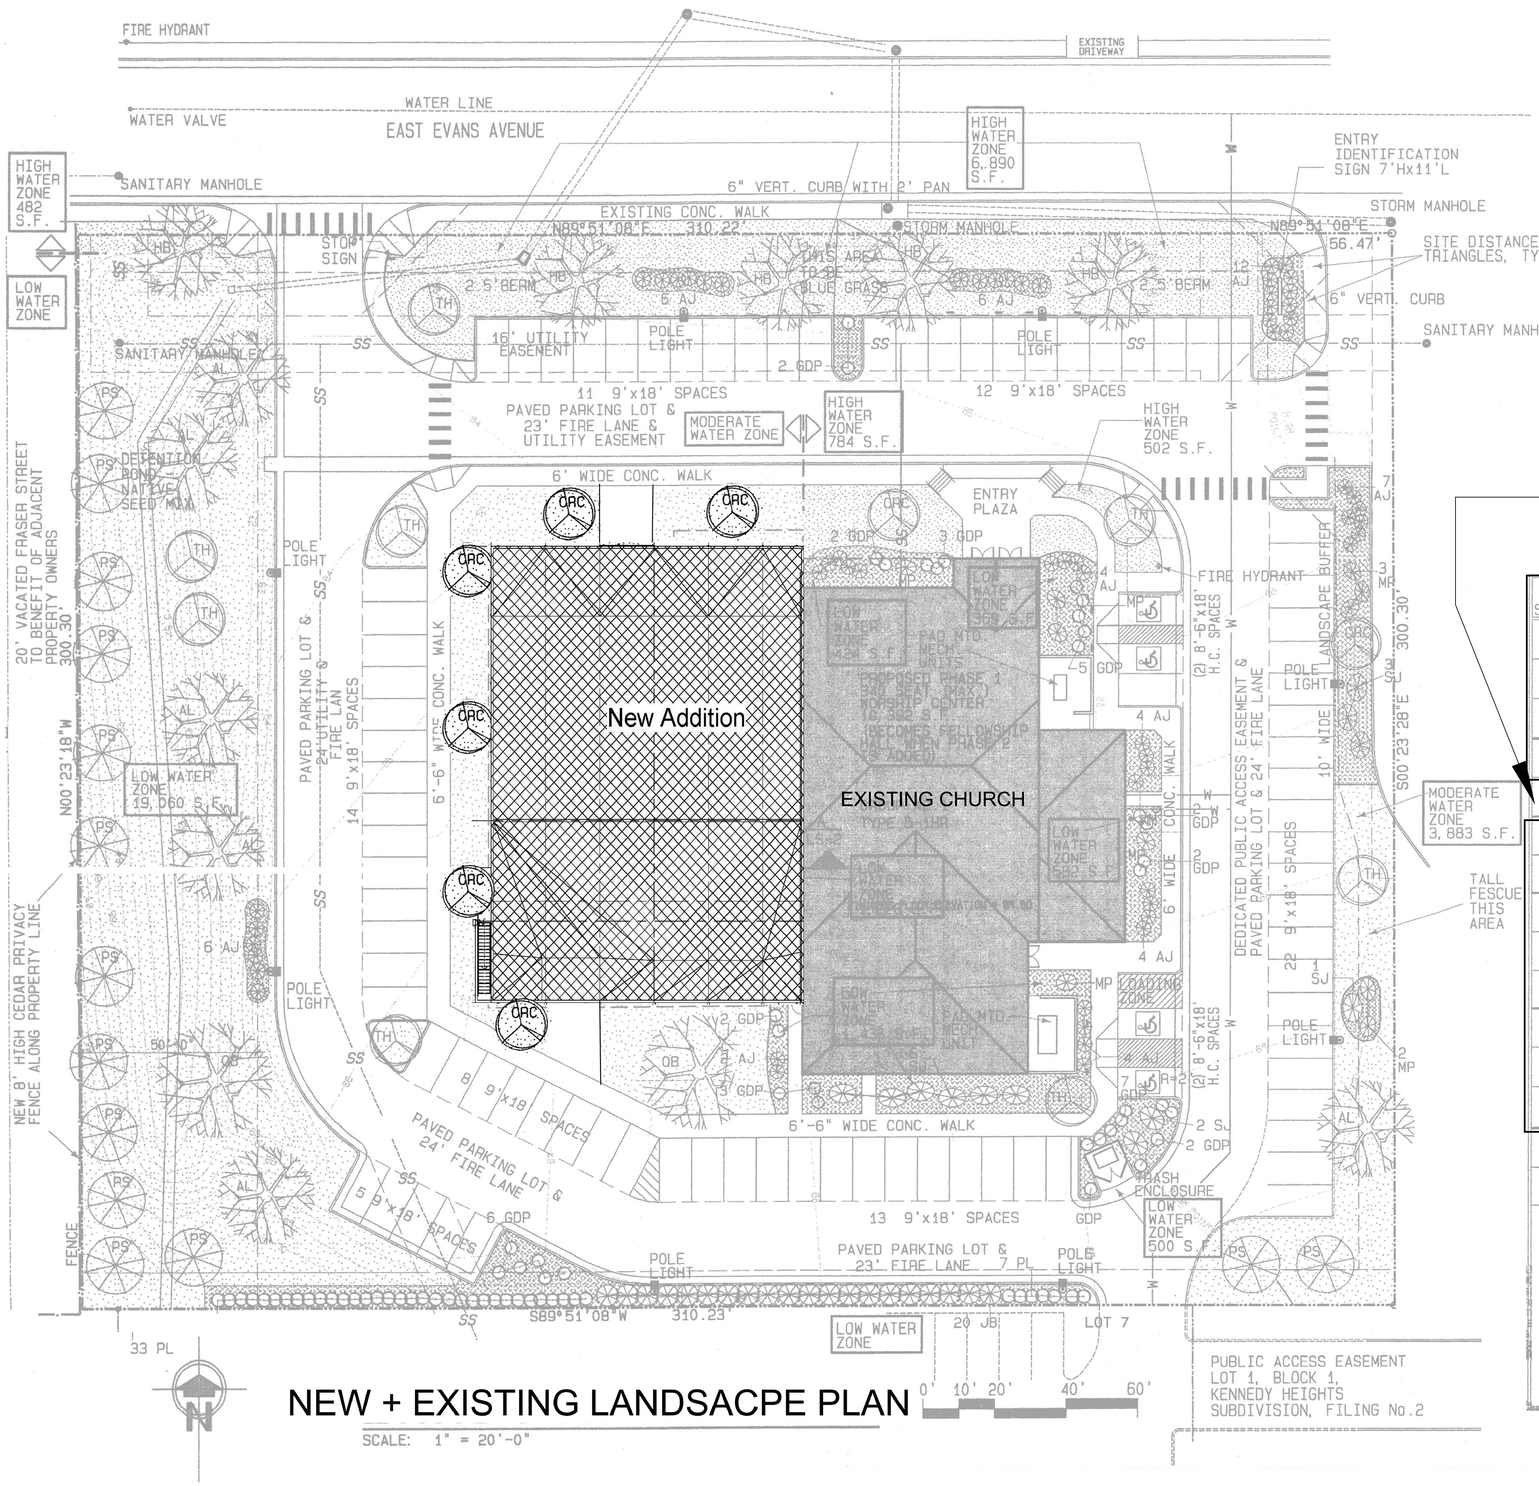

NEW + EXISTING LANDSACPE PLAN

SCALE: 1" = 20'-0"

SYMBOL LEGEND:

- CANOPY TREE DECIDUOUS
- CONIFEROUS TREE EVERGREEN
- ORNAMENTAL TREE DECIDUOUS
- DECIDUOUS SHRUB
- CONIFEROUS SHRUB
- NATIVE SEED MIX
- BLUEGRASS SEED
- ROCK MULCH

PARKING LOT LANDSCAPING

GROSS PARKING LOT AREA:
43,722 SF x 5% EQUALS:

2,186 SF PARKING LOT LANDSCAPING REQUIRED

4,162 SF PARKIMG LOT LANDSCAPIMG PROVIDED

EXISTING MATERIALS

NEW MATERIALS

MATERIALS LIST

SYMBOL	QTY	BOTANICAL NAME	COMMON NAME	SIZE	NOTES
AL	6	TILIA AMERICANA	LINDEN, AMERICAN	2.5"CAL.	B&B
HB	5	CELTIS, OCCIDENTALIS	HACKBERRY	2.5"CAL.	B&B
OB	2	PRUNUS AMERICANA 'NEWPORT'	OAK, BURR	2.5"CAL.	B&B
TH	8	CRATAEGUS VIRIDIS	WINTER KING HAWTHORN	2.5"CAL.	B&B
CRC	6	PRUNUS VIRGINIANA MELAOCARPA 'SHUBERT'	CANADA RED CHERRY	2.5" GAL	B&B
PS	12	PINUS, SYLVESTRIS	PINE, SCOTCH	8' B&B	
JB	20	JUNIPERUS SCOPULORUM 'BLUE HAVEN'	JUNIPER, BLUE HAVEN	6' B&B	
PL	40	LIGUSTRUM VULGARE 'LODENSE'	PRIVET, LODENSE	5 GAL	CONT. PLANT AS HEDGE
GDP	37	POTENTILLA SPP.	GOLD DROP POTENTILLA	5 GAL	CONT.
LCP	9	SYRINGA, VULGARIS	LILAC, COMMON PURPLE	5 GAL	CONT.
MP	11	PINUS MUGHO MUGHUS	MUGHO PINE	5 GAL	CONT.
AJ	62	JUNIPERUS SABINA 'ARCADIA'	ARCADIA JUNIPER	5 GAL	CONT.
SJ	11	JUNIPERUS CHINENSIS 'SEA GREEN'	SEA GREEN JUNIPER	5 GAL	CONT.

BLUE GRASS		8,183 S.F. AT FRONT OF LOT & BLDG.
TALL FESCUE (TF)	SEED TYPE TO BE LOCALLY AVAILABLE HARDY BLEND OF TALL NATIVE SEED FESCUE	17,792 S.F.
NATIVE SEED MIX	ALL NATIVE SEED AREAS SHALL BE SEEDED WITH THE FOLLOWING MIXTURE AT THE GIVEN SEEDING RATES:	17,130 S.F. IN DETENTION POND AREA

BUFFALO GRASS - BUCHLOE DACTYLOIDES - 30% (5lbs/AC.)
SHEEP FESCUE - FESTHCA OVINA - 20% (10-15lbs/AC.)
HARD FESCUE - FESTHCA OVINA DURIU.- 20% (10-15lbs/AC.)
WILD FLOWER MIX
LOW GROWING MIX ---------- 30% (5-10lbs/AC.)
100%

APPLEWOOD SEED CO.
5380 VIVIAN ST.
ARVADA, CO 80002
(303) 431-7333