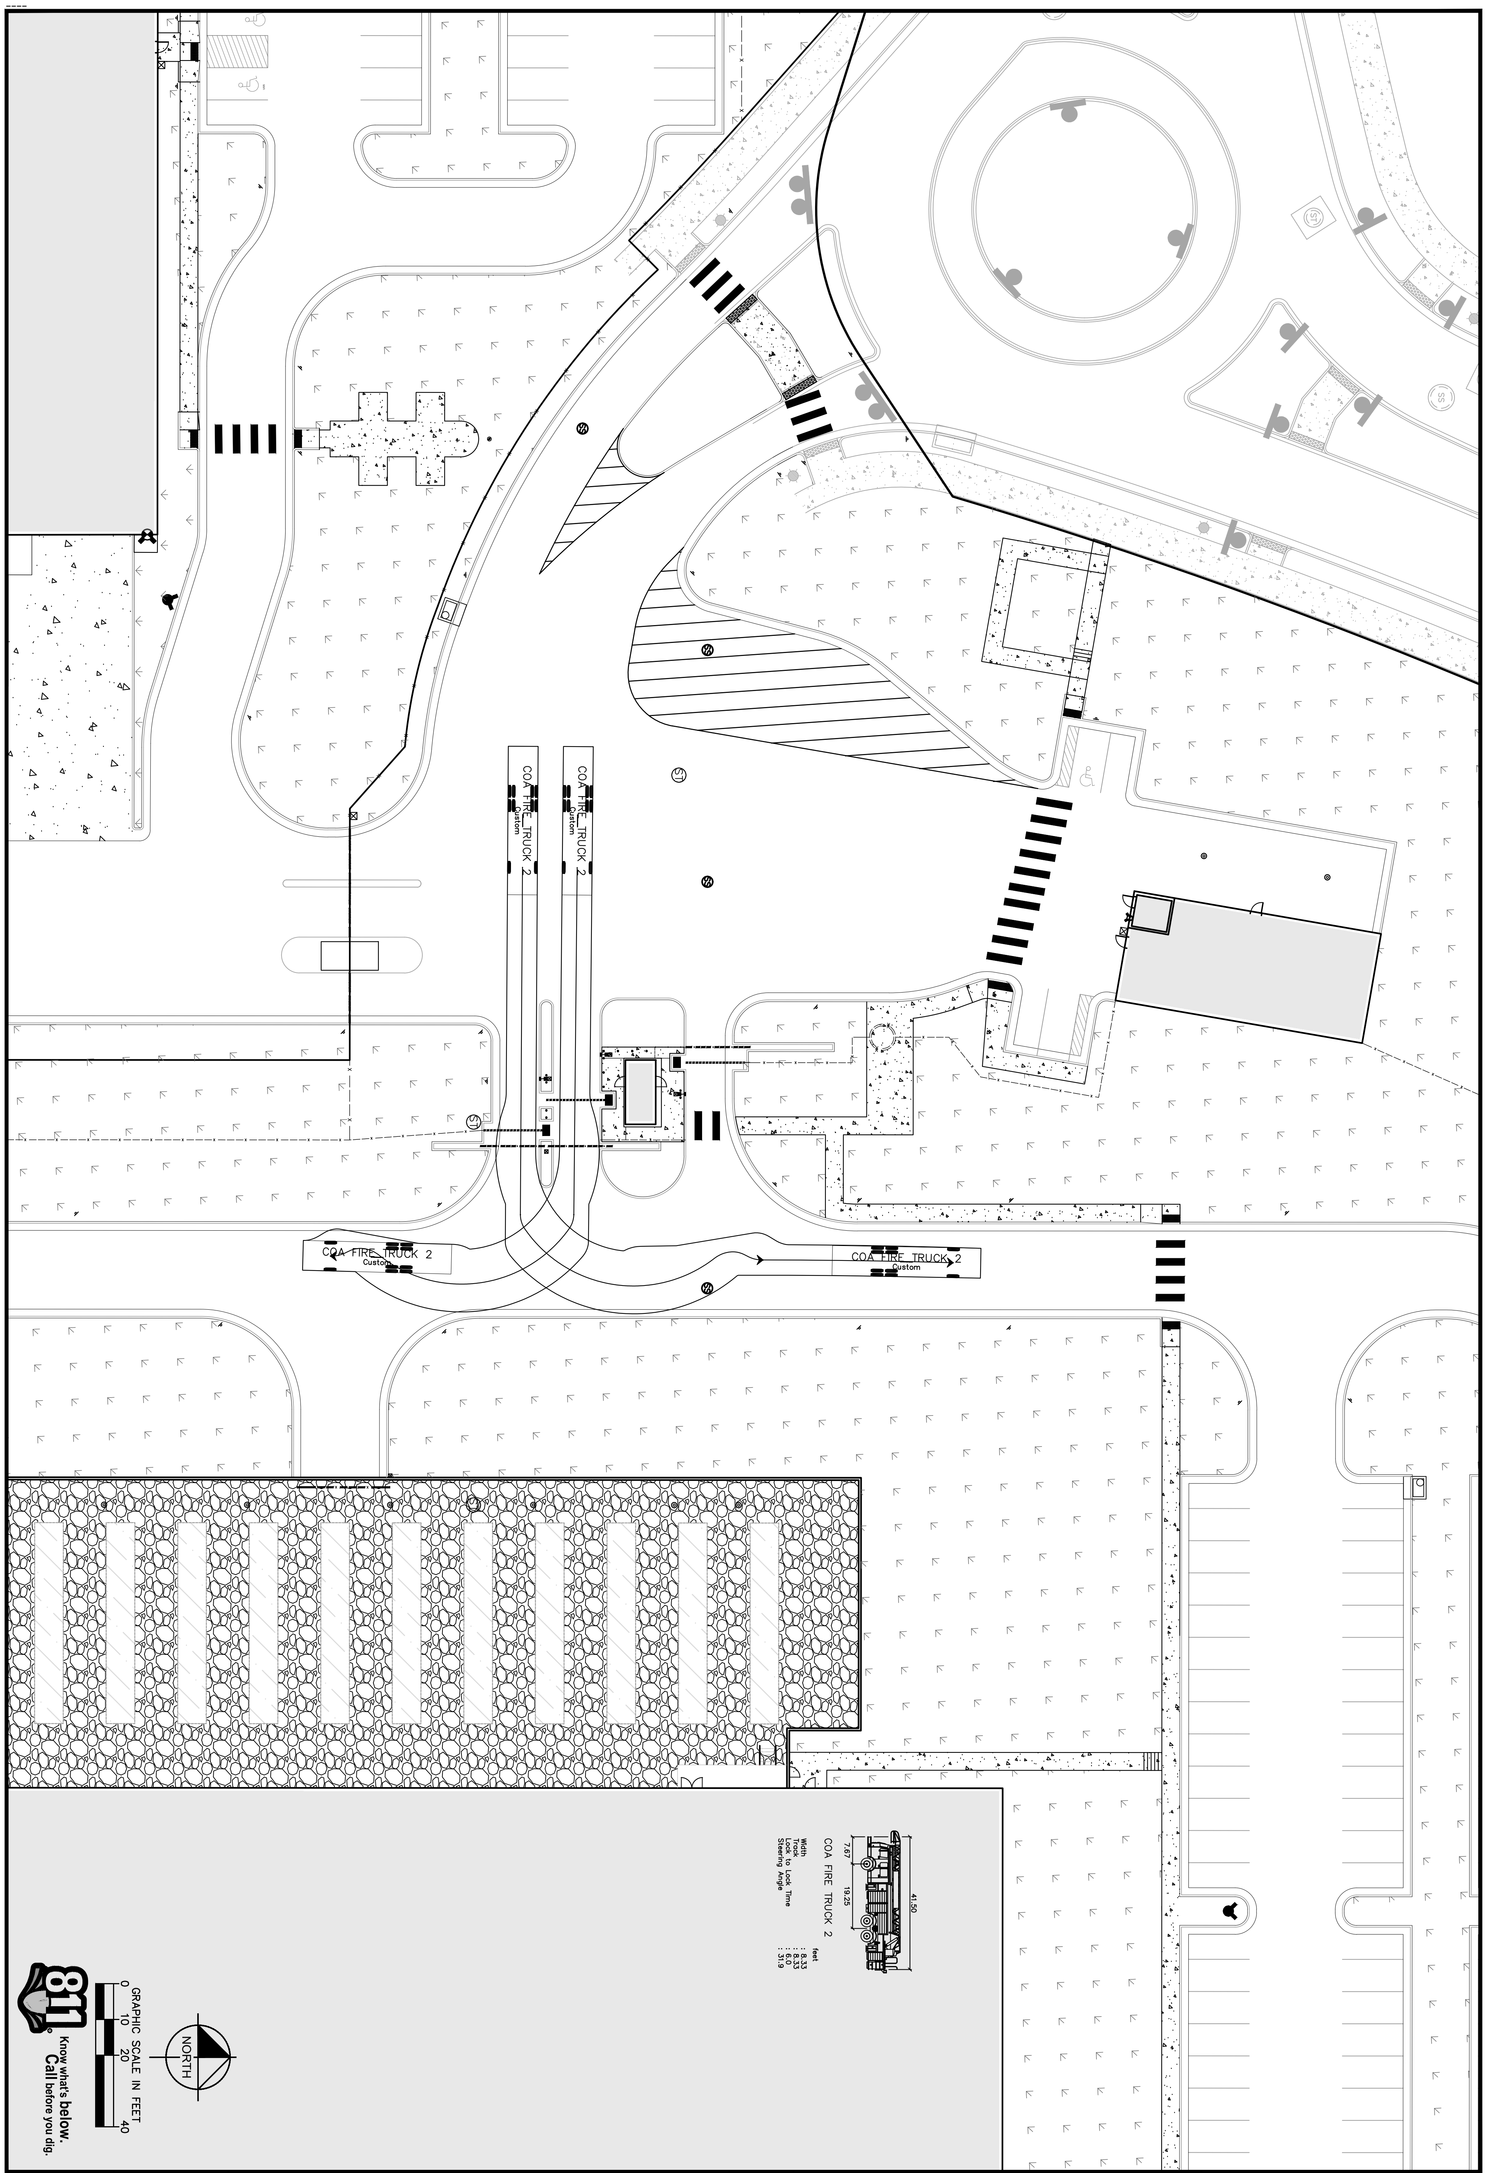


811 Know what's below. Call before you dig.

GRAPHIC SCALE IN FEET
0 10 20 40

NORTH

AURORA CROSSROADS SUBDIVISION FILING NO. 2
CITY OF AURORA, COLORADO

FIRE TRUCK TURN EXHIBIT

PROJECT NO. 196067000


1 OF 2

DESIGNED BY: MMM
DRAWN BY: MMM
CHECKED BY: SAL
DATE: 11/12/2021

Kimley»Horn

©2021 KIMLEY-HORN AND ASSOCIATES, INC.
4582 South Ulster Street, Suite 1500
Denver, Colorado 80237 (303) 228-2300

NO.	REVISION	BY	DATE	APPR.

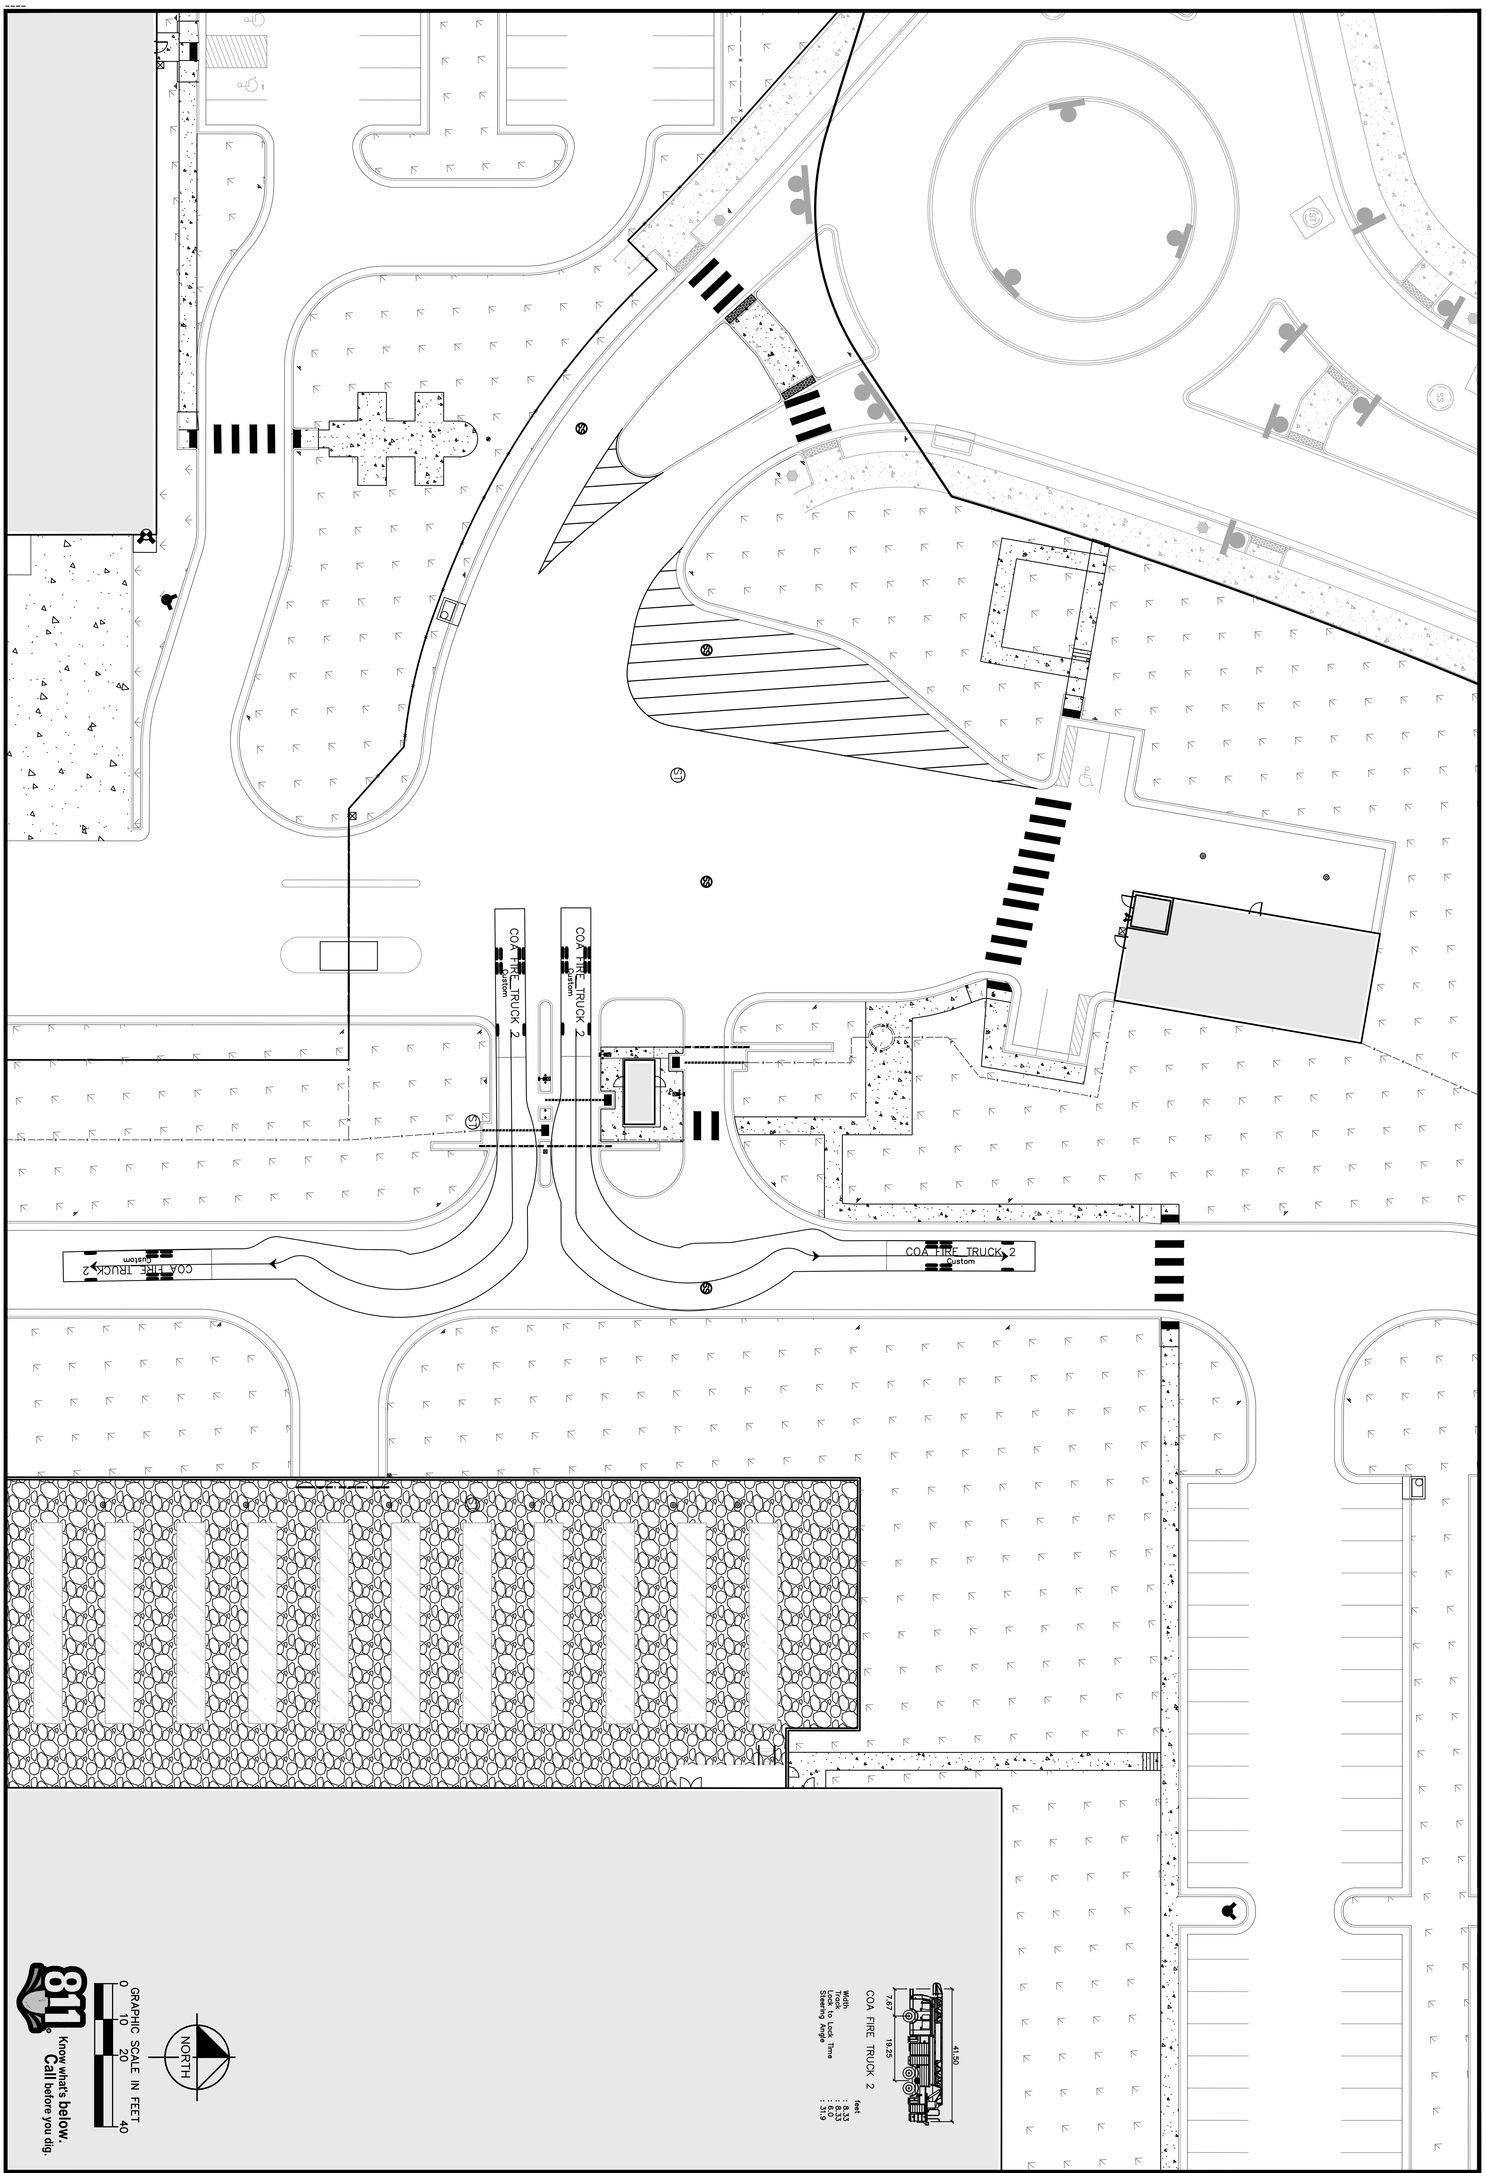

Know what's below. Call before you dig.

GRAPHIC SCALE IN FEET
0 10 20 40

NORTH

1 OF 2

PROJECT NO. 196067000

AURORA CROSSROADS SUBDIVISION FILING NO. 2

CITY OF AURORA, COLORADO

FIRE TRUCK TURN EXHIBIT

DESIGNED BY: MMM
DRAWN BY: MMM
CHECKED BY: SAL
DATE: 11/12/2021

Kimley»Horn

©2021 KIMLEY-HORN AND ASSOCIATES, INC.
4582 South Ulster Street, Suite 1500
Denver, Colorado 80237 (303) 228-2300

NO.	REVISION	BY	DATE	APPR.