
CAUTION: IF THIS SHEET IS NOT 24"x36" IT IS A REDUCED PRINT

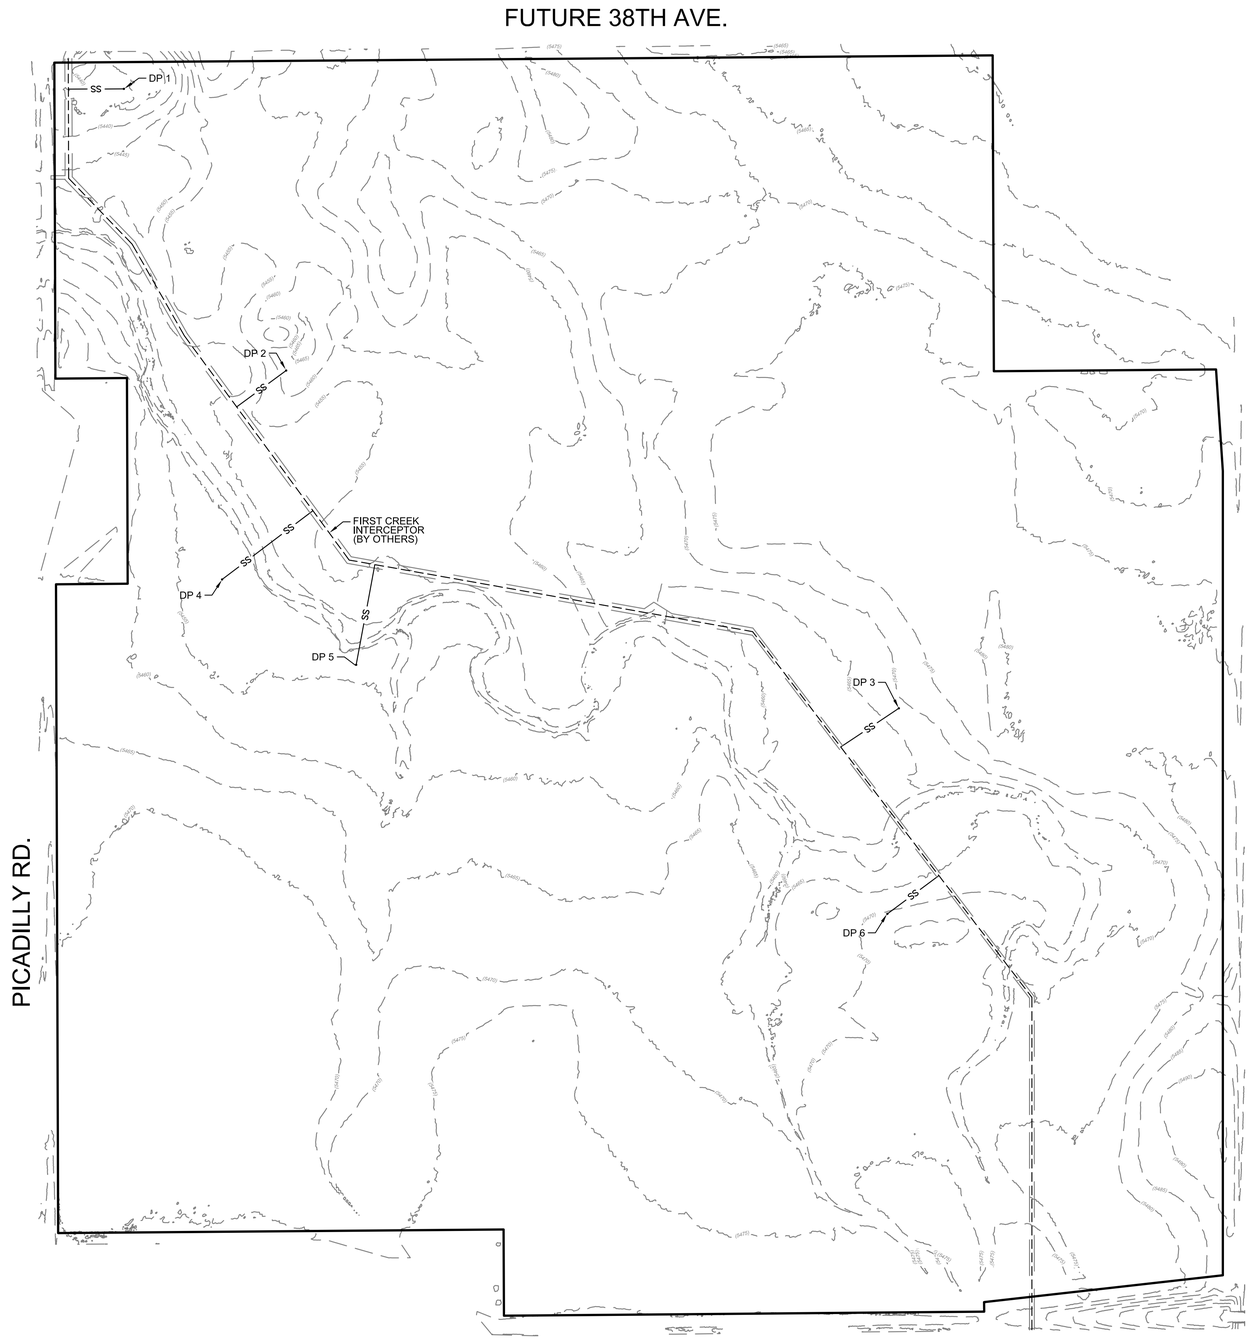

FACSIMILE

This electronic plan is a facsimile of the signed and sealed pdf set

Signature

10/23/2019

Date

LEGEND

- 24" SANITARY INTERCEPTOR (BY OTHERS)
- SS SANITARY SERVICE
- EXISTING UTILITY EASEMENT

APPROVED FOR ONE YEAR FROM THIS DATE

CITY ENGINEER — DATE

WATER DEPARTMENT — DATE

0 150 300 600

SCALE: 1" = 300'

ORIGINAL GRAPHIC SCALE

WARE MALCOMB

CIVIL ENGINEERING & SURVEYING

990 south broadway
suite 230
denver, co 80209
p. 303.561.3333
waremalcomb.com

FOR AND ON BEHALF OF WARE MALCOMB

MASTER UTILITY REPORT

SANITARY & EXIST TOPO EXHIBIT

NO.	DATE	REMARKS

JOB NO.:	DCS17-4112
PA / PM:	EM
DRAWN BY:	ANM
DATE:	10/23/2019


SHEET

1 OF 2

Sheet of

NOT FOR CONSTRUCTION

CAUTION: IF THIS SHEET IS NOT 24"x36" IT IS A REDUCED PRINT

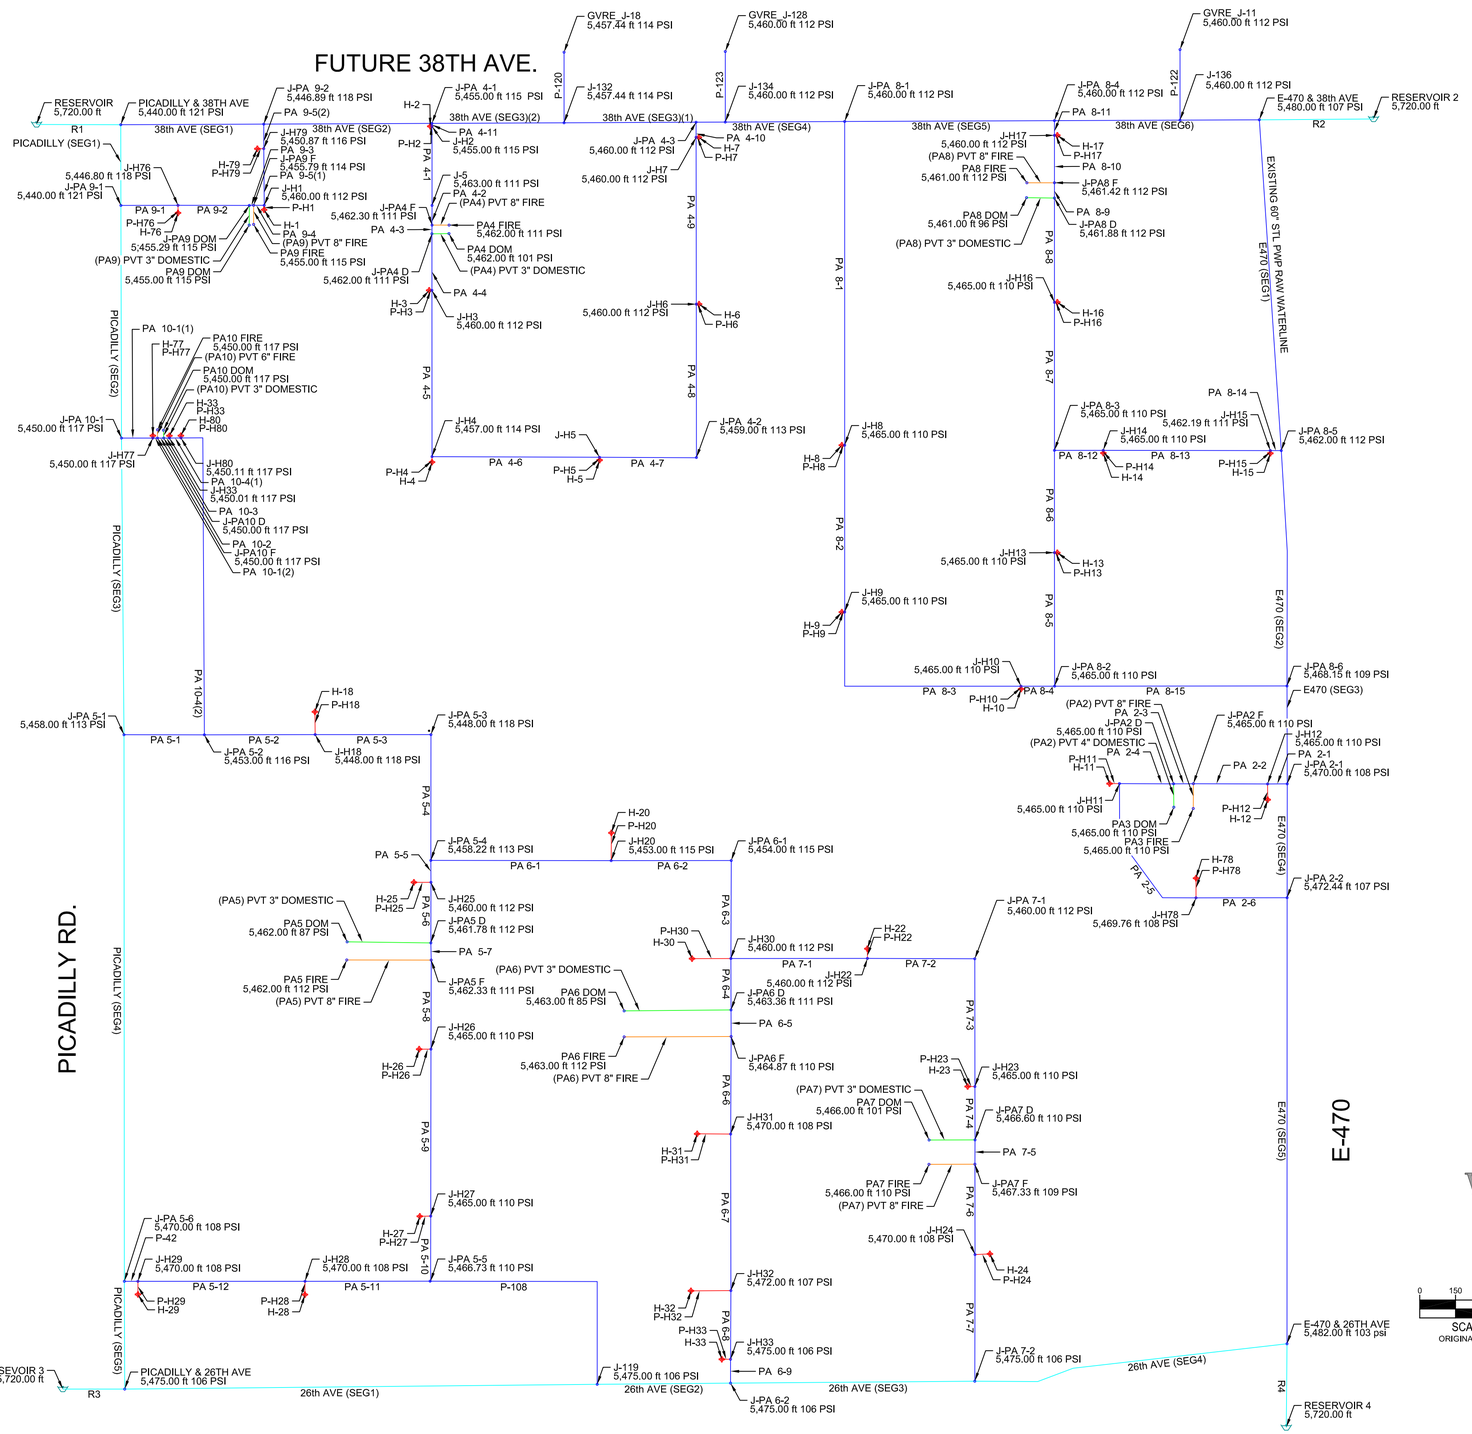

WARE MALCOMB
CIVIL ENGINEERING & SURVEYING
990 south broadway
suite 230
denver, co 80209
p. 303.561.3333
waremalcomb.com

FOR AND ON BEHALF OF WARE MALCOMB

MASTER UTILITY REPORT

WATER MODEL EXHIBIT

FACSIMILE

This electronic plan is a facsimile of the signed and sealed pdf set

Signature

10/23/2019

Date

LEGEND

- 4" DOMESTIC SERVICE (PVC)
- 6" HYDRANT LINE
- 8" FIRE LINE
- 12" PVC AND/OR DIP
- JUNCTION PRESSURE (PSI)

0 150 300 600

SCALE: 1" = 300'

ORIGINAL GRAPHIC SCALE

APPROVED FOR ONE YEAR FROM THIS DATE

CITY ENGINEER — DATE

WATER DEPARTMENT — DATE

NO.	DATE	REMARKS

JOB NO.:	DCS17-4112
PA / PM:	EM
DRAWN BY:	ANM
DATE:	10/23/2019

SHEET

2 OF 2

Sheet of

NOT FOR CONSTRUCTION