5-10-19

Customer:

SAM'S CLUB # 4816

Address:

6149 S. AURORA PARKWAY
AURORA, CO 80016

Salesperson/Project Manager:

Charlie Gibson

Designer:

JFrasher

Revision:

(15) 6-1-20

Notes:



Manufacture One D/F Internally Illuminated Monument Sign with Price Displays

39.66 Sq. Ft. Scale: 1/2" - 1"-0"

- **Cornice:** Molded Concrete to match existing on building fascia
- **Cabinet:** Aluminum Frame with .090" Aluminum Skin Painted Duronodic Bronze and PMS 288
- **Faces:** White Lexan with First Surface Vinyl
- **Price Displays:** 12" Numerals with Digital Unleaded and Premium
- **Vinyl:** Process Blue, Bristol Blue, Brilliant Green, European Blue
- **Address Numerals:** 1/4" F.C.O Aluminum, painted Satin Black
- **Columns:** Brick to match existing on Sam's Club Building
- **Base:** CMU Block to match Sam's Club Building

COLOR SPECIFICATIONS

PANTONE 288 3M VINYL "SULTAN BLUE" #3630-137 (Background)	PANTONE 3005 3M VINYL "PROCESS BLUE" #3630-337	PANTONE 294 3M VINYL "BRISTOL BLUE" #3630-97	PANTONE 370 3M VINYL "BRILLIANT GREEN" #3630-106	WHITE SUBSTRATE



MATERIALS TO MATCH BUILDING FASCIA

BOOTZ & DUKE SINCE 1964 Signs

(602) 272-9356
2831 W. Weldon Ave.
Phoenix, AZ 85017
www.bootzandduke.com

THIS CUSTOM DESIGN IS THE EXCLUSIVE PROPERTY OF BOOTZ & DUKE SIGN CO. OF PHX, AZ. IT MAY NOT BE REPRODUCED, COPIED, OR EXHIBITED IN ANY FASHION.

5-10-19

Customer:

SAM'S CLUB # 4816

Address:

6149 S. AURORA PARKWAY
AURORA, CO 80016

Salesperson/Project Manager:

Charlie Gibson


Designer:

JFrasher

Revision:

(15) 6-1-20

Notes:

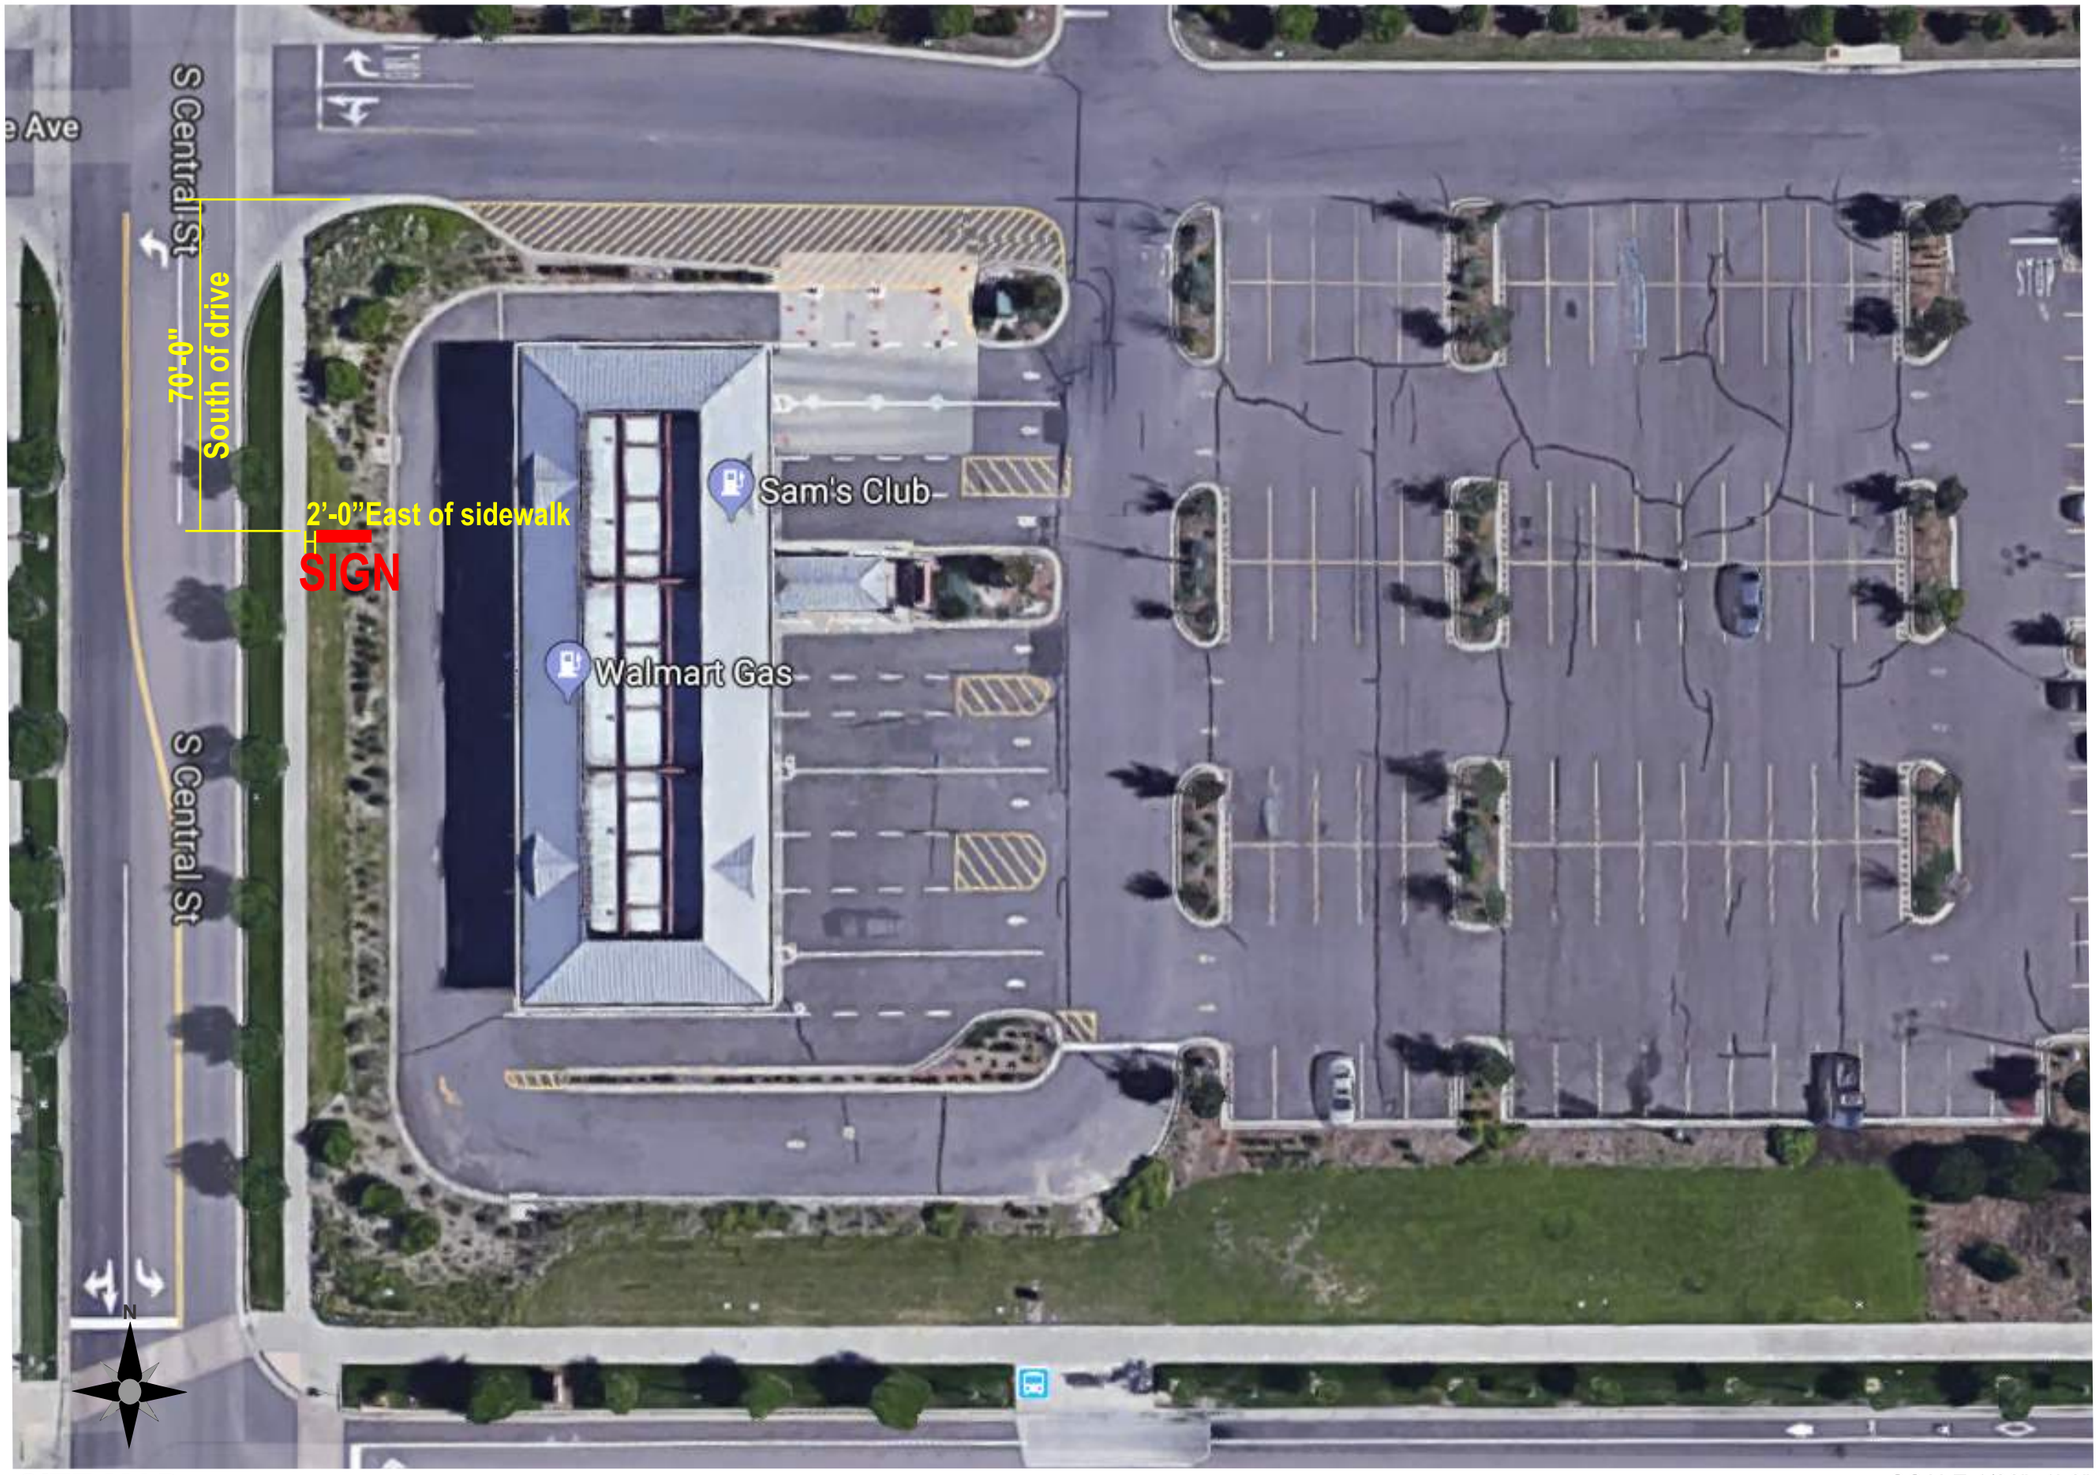

SITE MAP

SCALE:1/32"=1'-0"

BOOTZ & DUKE
Signs

(602) 272-9356
2831 W. Weldon Ave.
Phoenix, AZ 85017
www.bootzandduke.com

THIS CUSTOM DESIGN IS THE EXCLUSIVE PROPERTY OF BOOTZ & DUKE SIGN CO. OF PHX, AZ. IT MAY NOT BE REPRODUCED, COPIED, OR EXHIBITED IN ANY FASHION.