
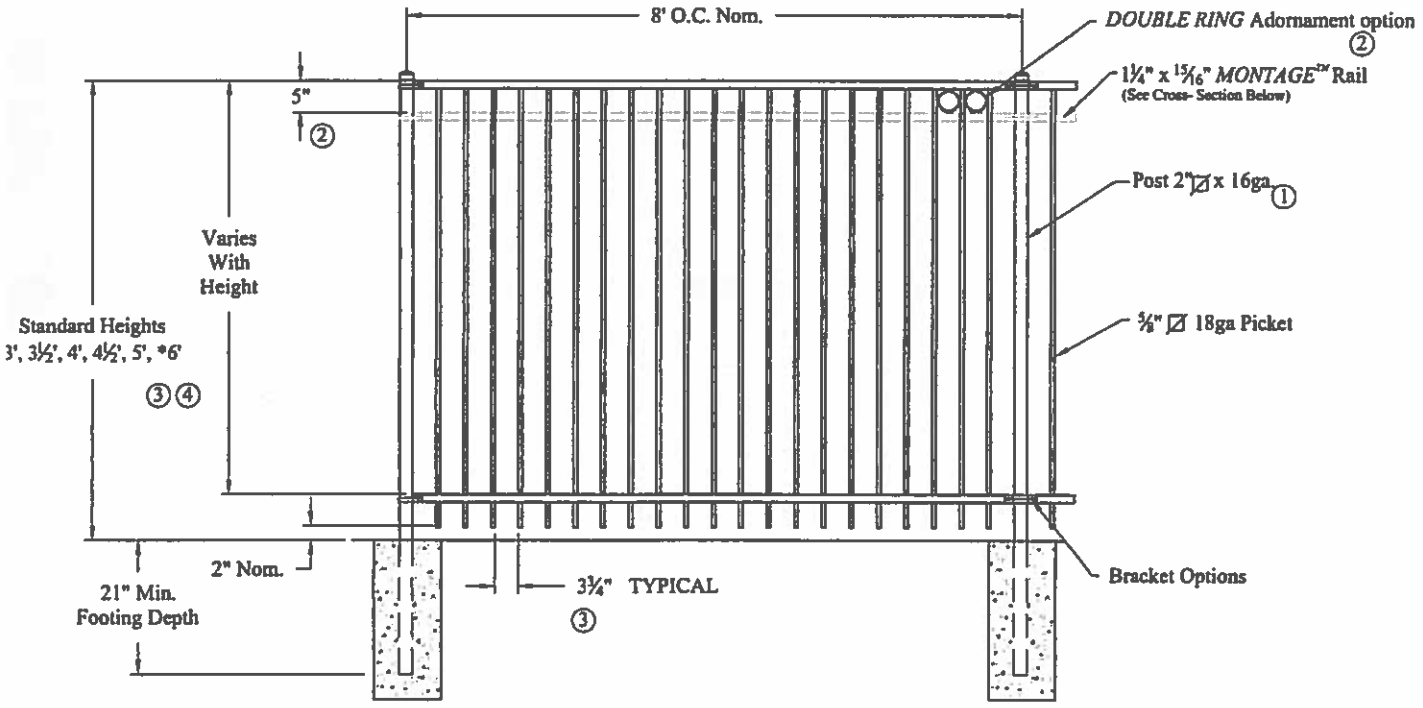


NOTES:

1.) Post size depends on fence height and wind loads. See *MONTAGE™* specifications for post sizing chart.
2.) Third rail required for *Double Rings*.
3.) Available in 3" air space and/or Flush Bottom on most heights.
4.) Three rails required for 6' tall.


RAKING DIRECTIONAL ARROW
Welded panel can be raked 45" over 8' with arrow pointing down grade.

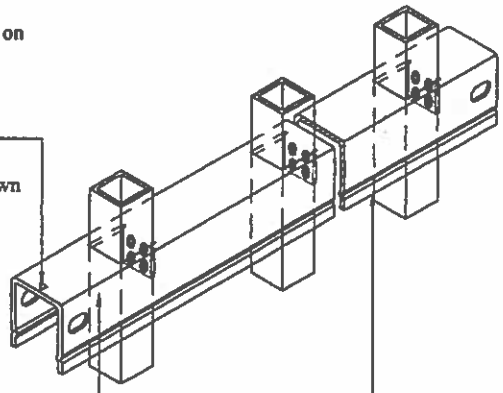

PROFUSION™ WELDING PROCESS
No exposed welds, Good Neighbor profile - Same appearance on both sides


MONTAGE™ RAIL
Specially formed high strength architectural shape.

MONTAGE™ RAIL

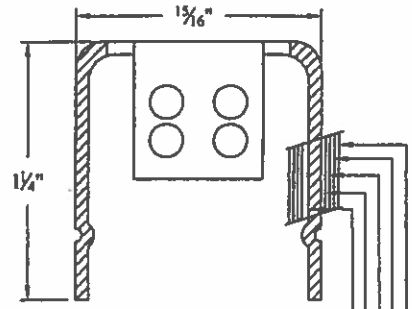

E-COAT COATING SYSTEM

- Base Material
- Uniform Zinc Coating (Hot Dip)
- Zinc Phosphate Coating
- Epoxy Primer
- Acrylic Topcoat

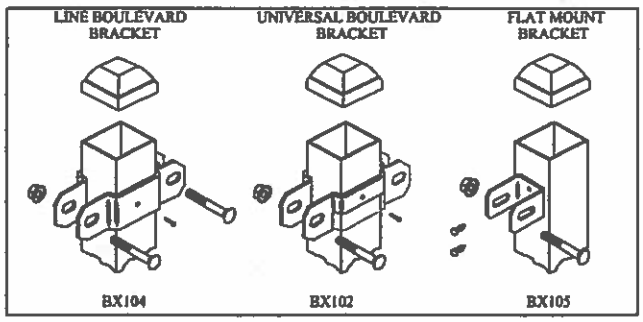

RESIDENTIAL WELDED STEEL PANEL
PRE-ASSEMBLED

Values shown are nominal and not to be used for installation purposes. See product specification for installation requirements.

RMISO

MONTAGE MAJESTIC 2/3-RAIL			
R: CI	SH . 1of 1	SCALE: DO NOT SCALE	
K: ME	Date 7-19-11		REV: c

AMERISTAR®
1555 N. Mingo
Tulsa, OK 74116
1-888-333-3422
www.ameristarfence.com